F.H.W.A. REGION NO.	STATE	FED.AID PROJ.NO.	SHEET NO.	TOTAL SHEETS
3	MD.			

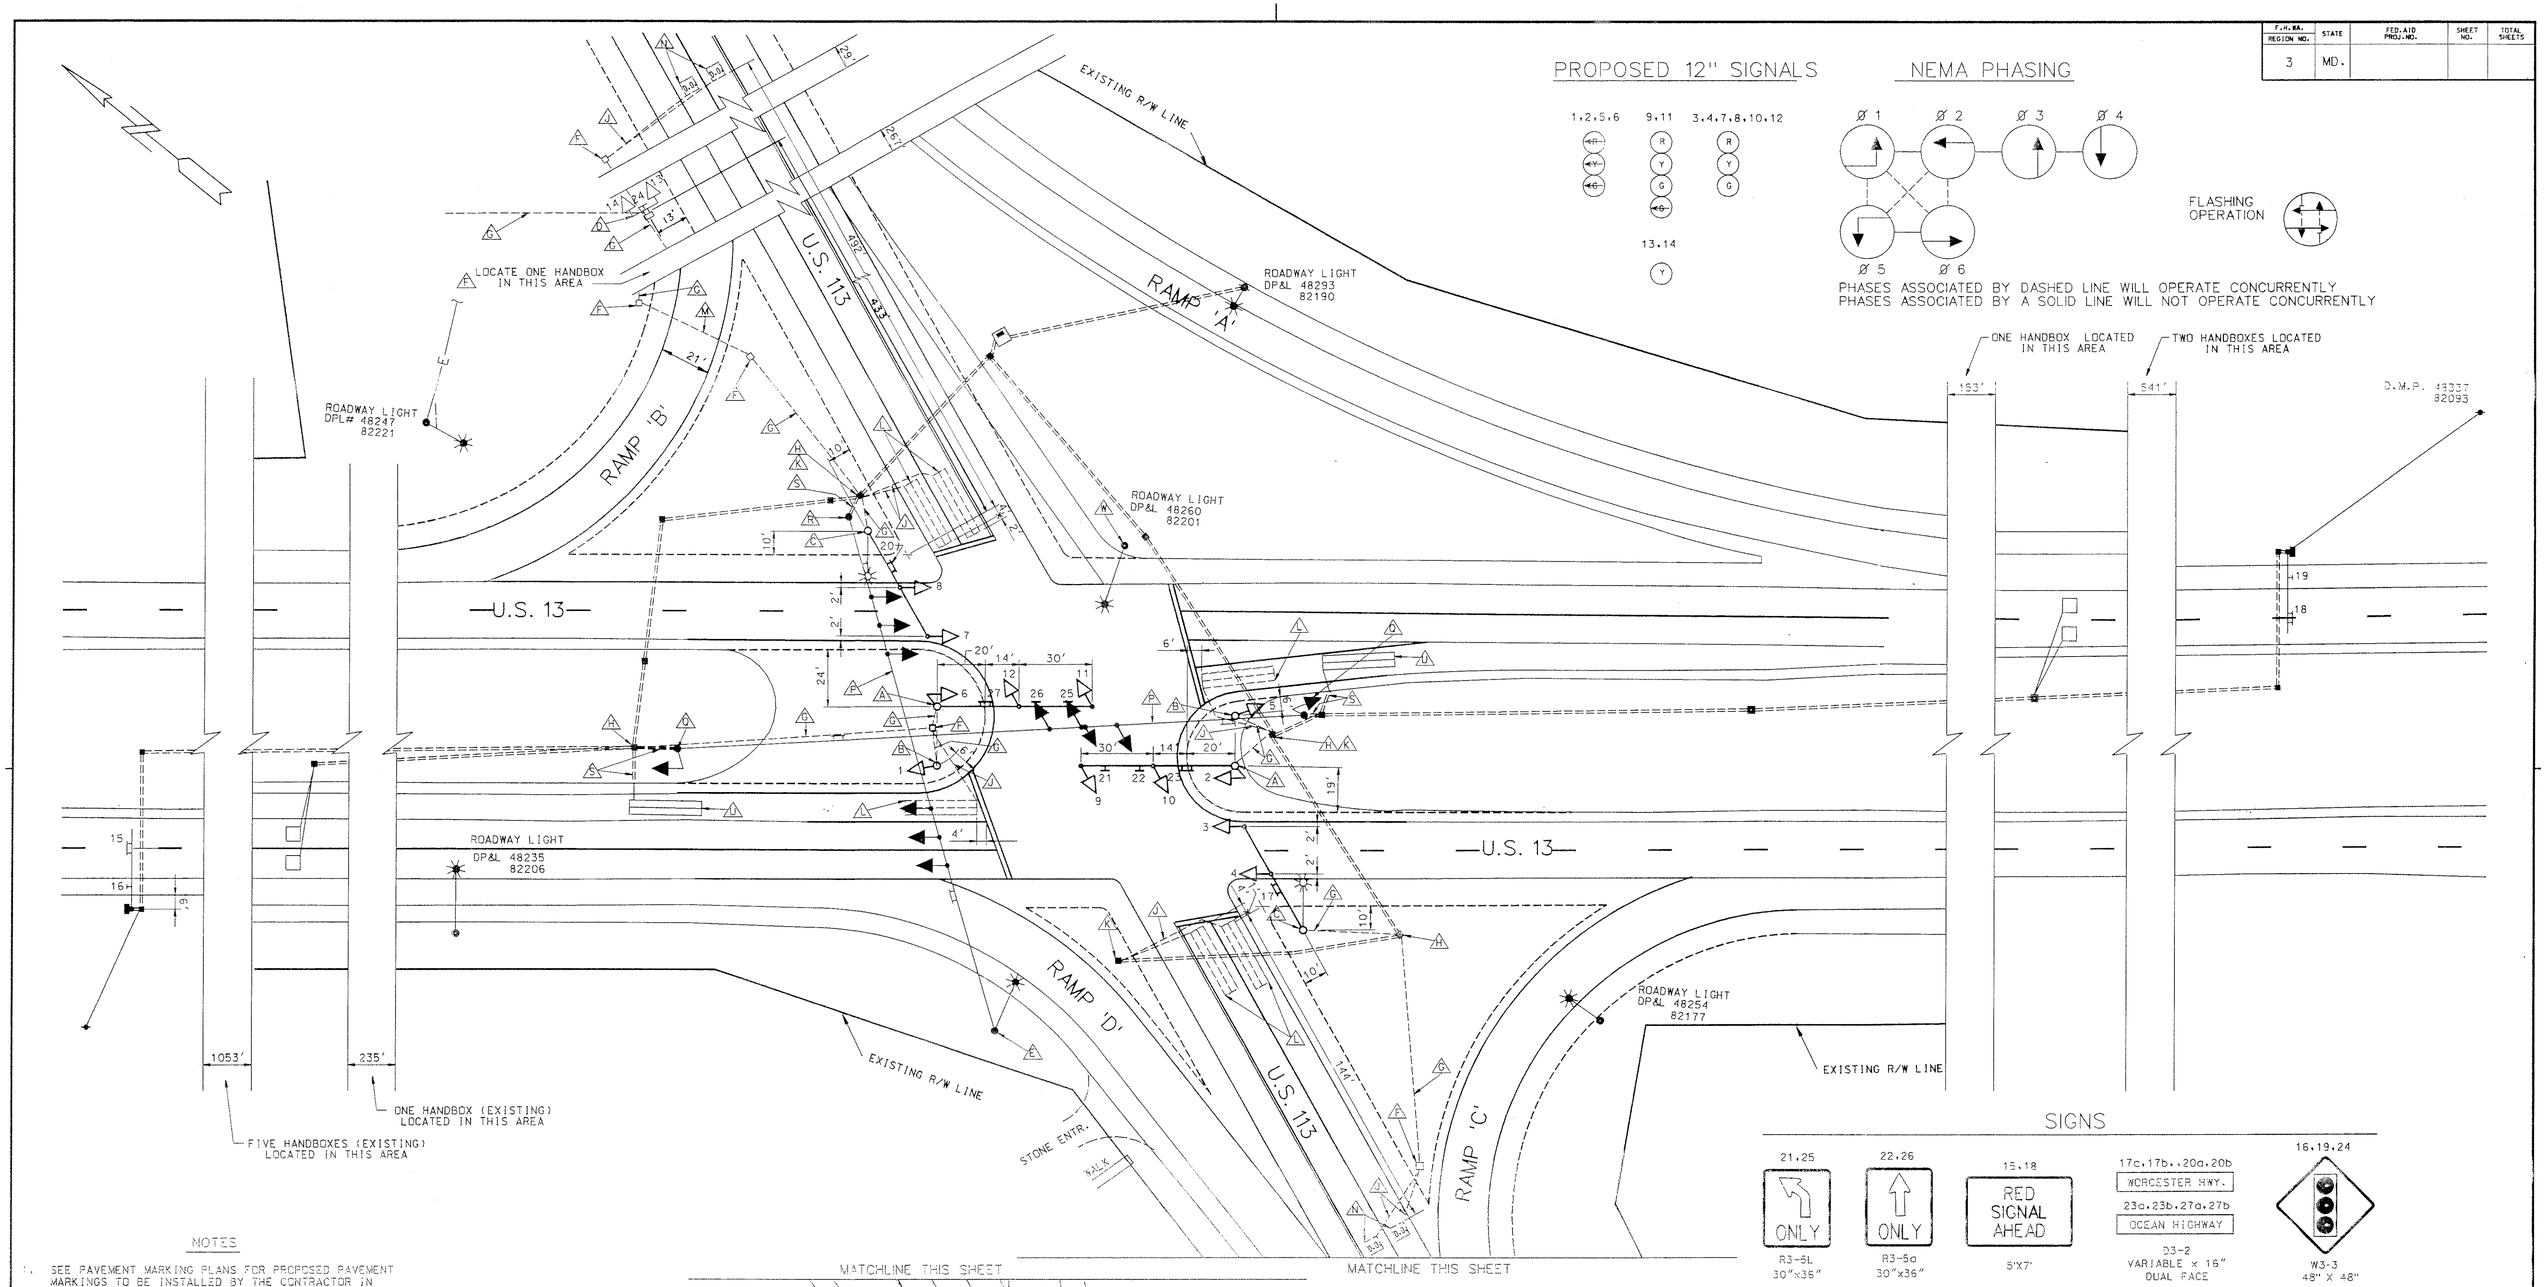

SIGNS

NOTES

1. SEE PAVEMENT MARKING PLANS FOR PROPOSED PAVEMENT MARKINGS TO BE INSTALLED BY THE CONTRACTOR IN ACCORDANCE WITH M.S.H.A. STANDARDS.
2. ALL LOOP DETECTORS AND CONDUIT ARE TO BE INSTALLED PRIOR TO PAVEMENT MARKINGS.
3. THE CONTRACTOR MUST VERIFY THE LOCATION OF PROPOSED GEOMETRICS PRIOR TO INSTALLING SIGNAL EQUIPMENT.
4. UNLESS NOTED OTHERWISE, EXISTING EQUIPMENT WILL BE USED.

UTILITY LEGEND

—G—G—	GAS MAIN
—W—W—	WATER MAIN
—S—S—	SEWER MAIN
—E—E—	ELECTRIC CABLES
—A—A—	AERIAL CABLES

WHITMAN, REQUARDT AND ASSOCIATES ENGINEERS BALTIMORE, MARYLAND

REVISIONS	APPROVALS
H 11/92 INSTALL MAST ARMS, SIGNALS, CONDUIT AND DETECTORS S.H.A. NO. WO-679-501-176	CHIEF, SIGNAL DESIGN SECTION
G 11/92 RELOCATE TEMPORARY SIGNAL HEADS S.H.A. NO. WO-679-501-176	ASST. DISTRICT ENGINEER TRAFFIC
F 11/92 INSTALL TEMP. STRAIN POLES, SPAN WIRE, SIGNALS, CONDUIT AND DETECTORS S.H.A. NO. WO-679-501-176	CHIEF, TRAFFIC ENGINEERING DIVISION
E 11/91 INSTALL FIBER OPTIC SIGN AND CONDUIT FOR NB US 13 S.H.A. NO. 855-25040016	DEPUTY CHIEF ENGINEER, OFFICE OF TRAFFIC

THIS IS A REVISION TO S.H.A. CONTRACT NO. WO 487X-000-185 A-11-75. THE ORIGINAL IS ON FILE.

MARYLAND DEPARTMENT OF TRANSPORTATION
STATE HIGHWAY ADMINISTRATION - OFFICE OF TRAFFIC
TRAFFIC ENGINEERING DIVISION

DRAWN BY: BRUCE THOMPSON
DES. BY: BRUCE THOMPSON
CHK. BY: A. BUDNICHUK 4/11/75

US 13 and US 113

ACAD 23001304.55 COUNTY: WORCESTER

DATE: REDRAWN 8/90
SCALE: 1"=30'
F.A.P. NO.
S.H.A. NO. WO 487X-000-185
TS/FILE NO. 392 H
SHEET NO. ___ OF ___

DATE: OCTOBER, 1992 DF=*30261*30261P01.PLF