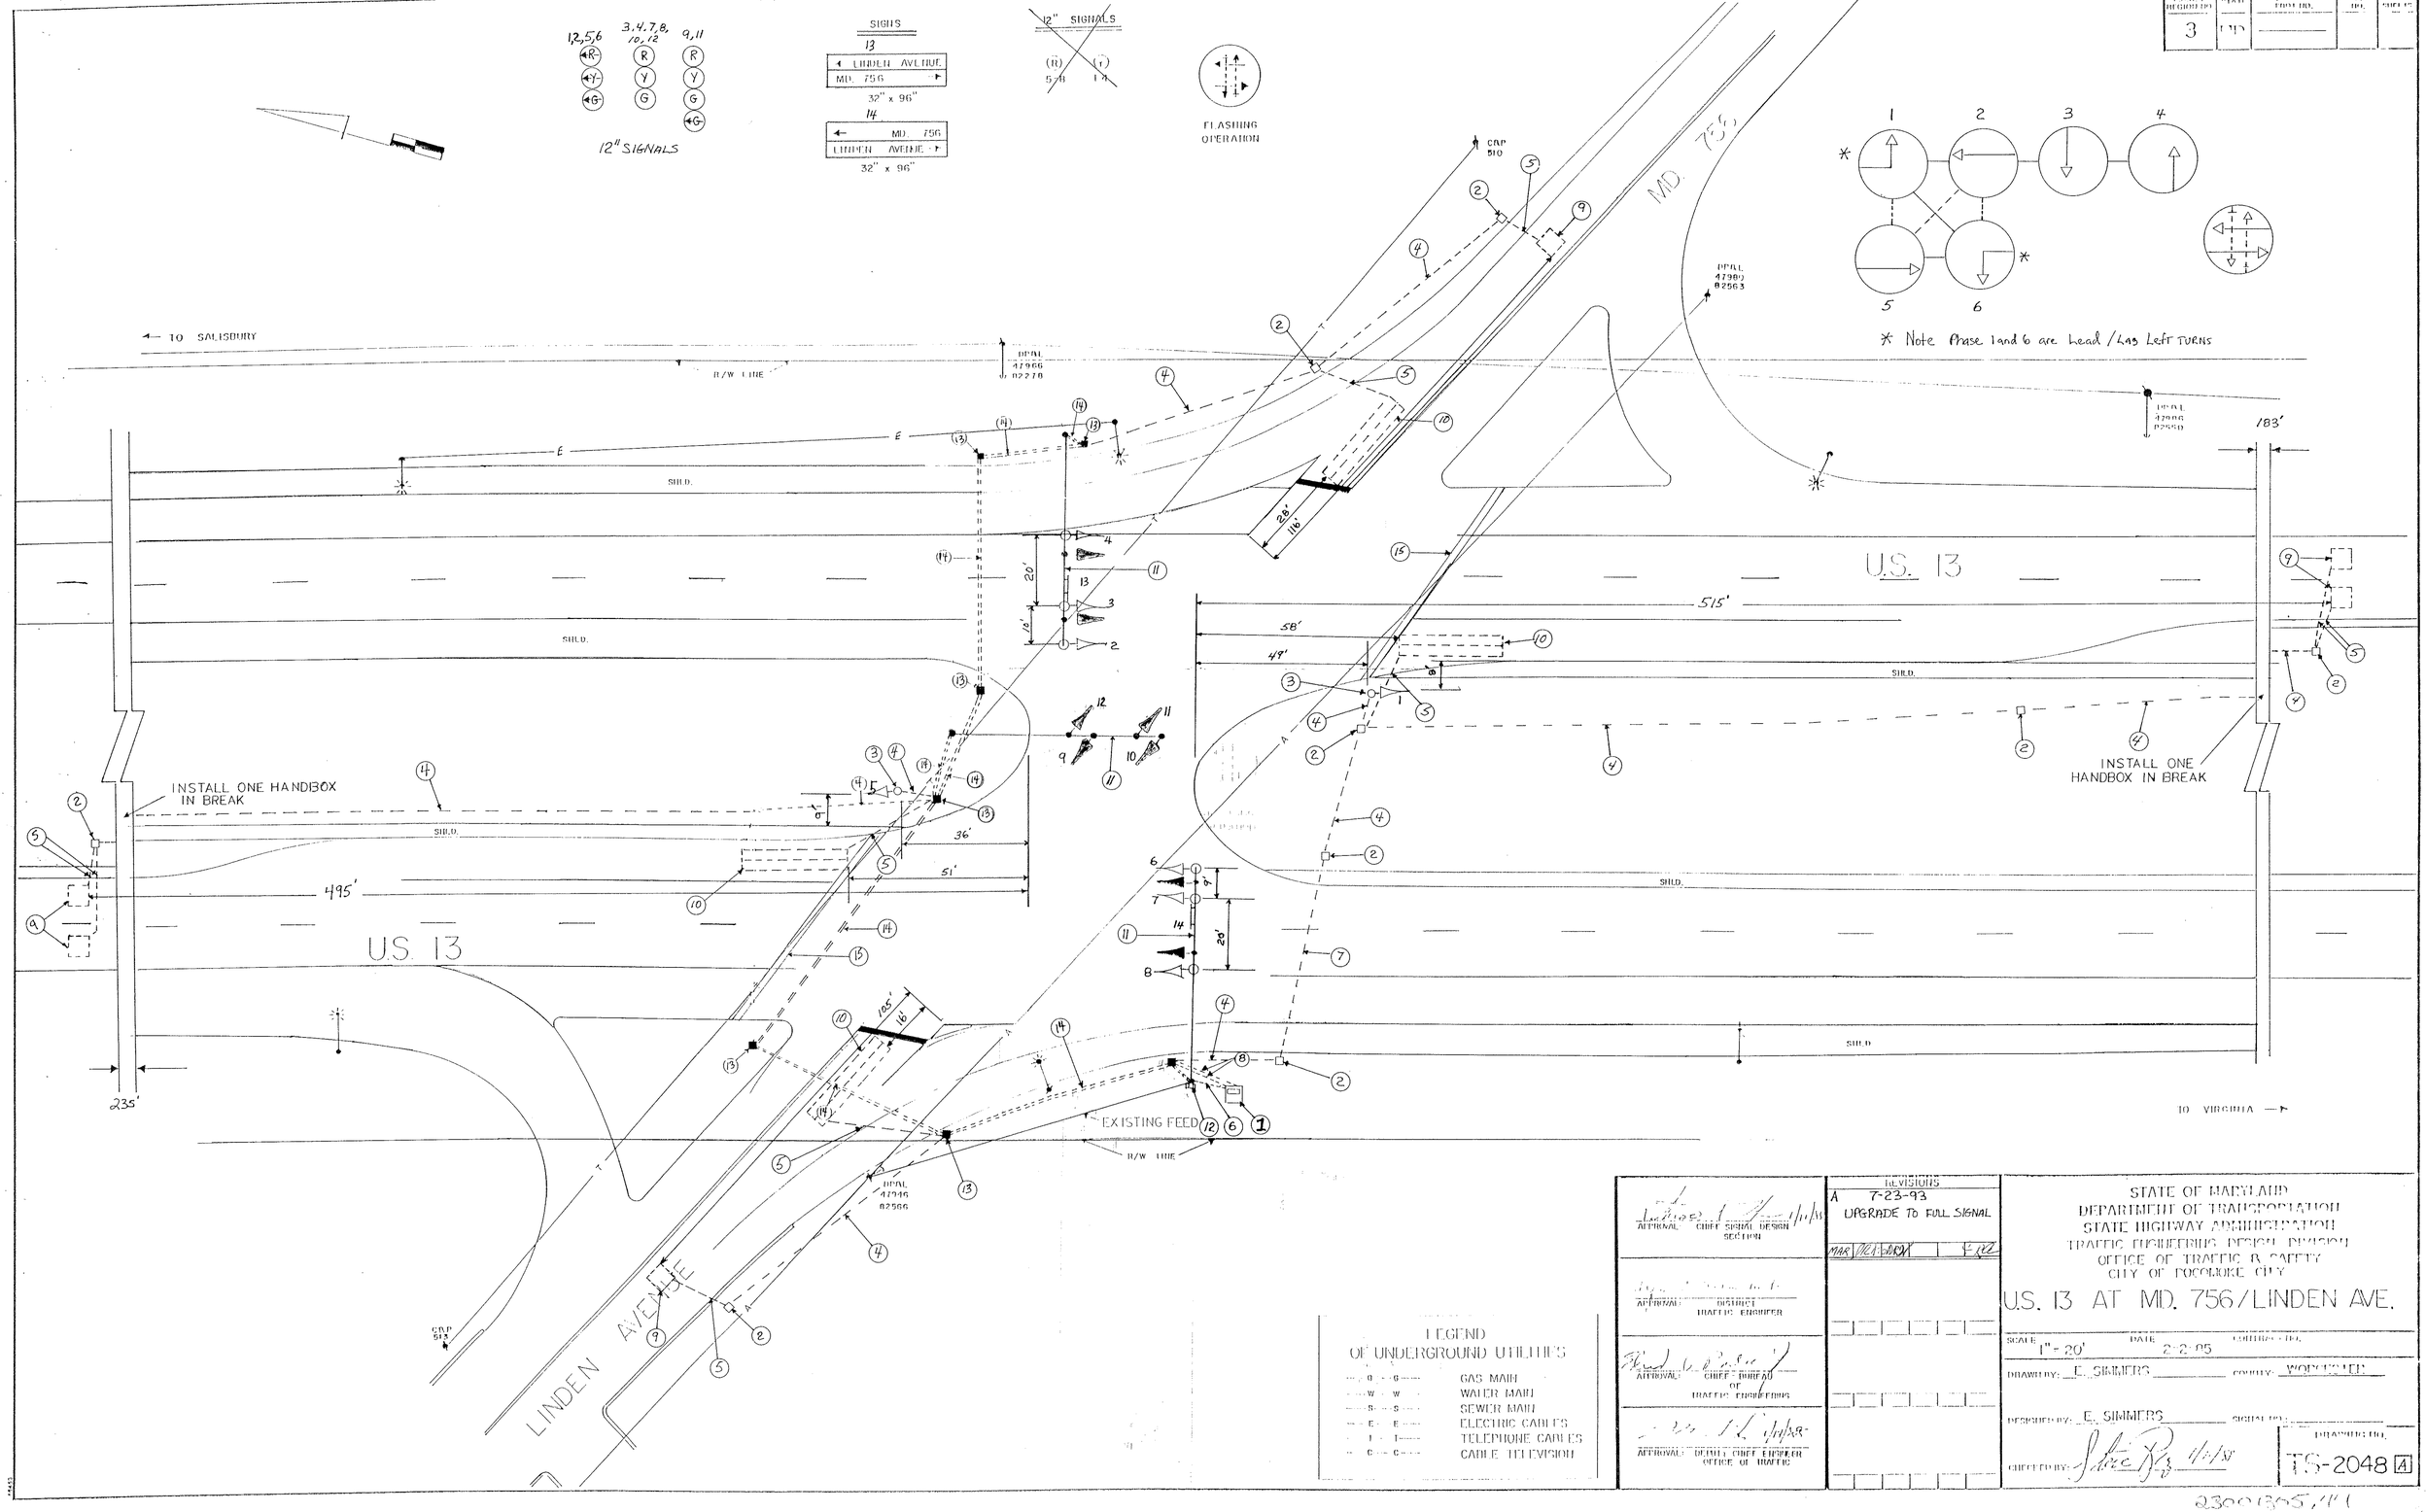
12,5,6
3,4,7,8,10,12
9,11
R
Y
G
12" SIGNALS
SIGNS
13
LINDEN AVENUE
MD. 756
32" x 96"
14
MD. 756
LINDEN AVENUE
32" x 96"
12" SIGNALS
FLASHING OPERATION
1
2
3
4
5
6
* Note Phase 1 and 6 are Lead / Lag Left Turns
TO SALISBURY
R/W LINE
MD. 756
U.S. 13
515'
495'
183'
235'
INSTALL ONE HANDBOX IN BREAK
INSTALL ONE HANDBOX IN BREAK
EXISTING FEED
R/W LINE
LINDEN AVENUE
TO VIRGINIA
LEGEND OF UNDERGROUND UTILITIES
GAS MAIN
WATER MAIN
SEWER MAIN
ELECTRIC CABLES
TELEPHONE CABLES
CABLE TELEVISION
APPROVAL CHIEF SIGNAL DESIGN SECTION
APPROVAL DISTRICT TRAFFIC ENGINEER
APPROVAL CHIEF BUREAU OF TRAFFIC ENGINEERING
APPROVAL DEPUTY CHIEF ENGINEER OFFICE OF TRAFFIC
REVISIONS
A 7-23-93 UPGRADE TO FULL SIGNAL
STATE OF MARYLAND
DEPARTMENT OF TRANSPORTATION
STATE HIGHWAY ADMINISTRATION
TRAFFIC ENGINEERING DESIGN DIVISION
OFFICE OF TRAFFIC & SAFETY
CITY OF POCOMOKE CITY
U.S. 13 AT MD. 756/LINDEN AVE.
SCALE 1" = 20'
DATE 2-2-95
DRAWN BY: E. SIMMERS
COUNTY: WORCESTER
DESIGNED BY: E. SIMMERS
CHECKED BY:
DRAWING NO. TS-2048 A

2300305,411