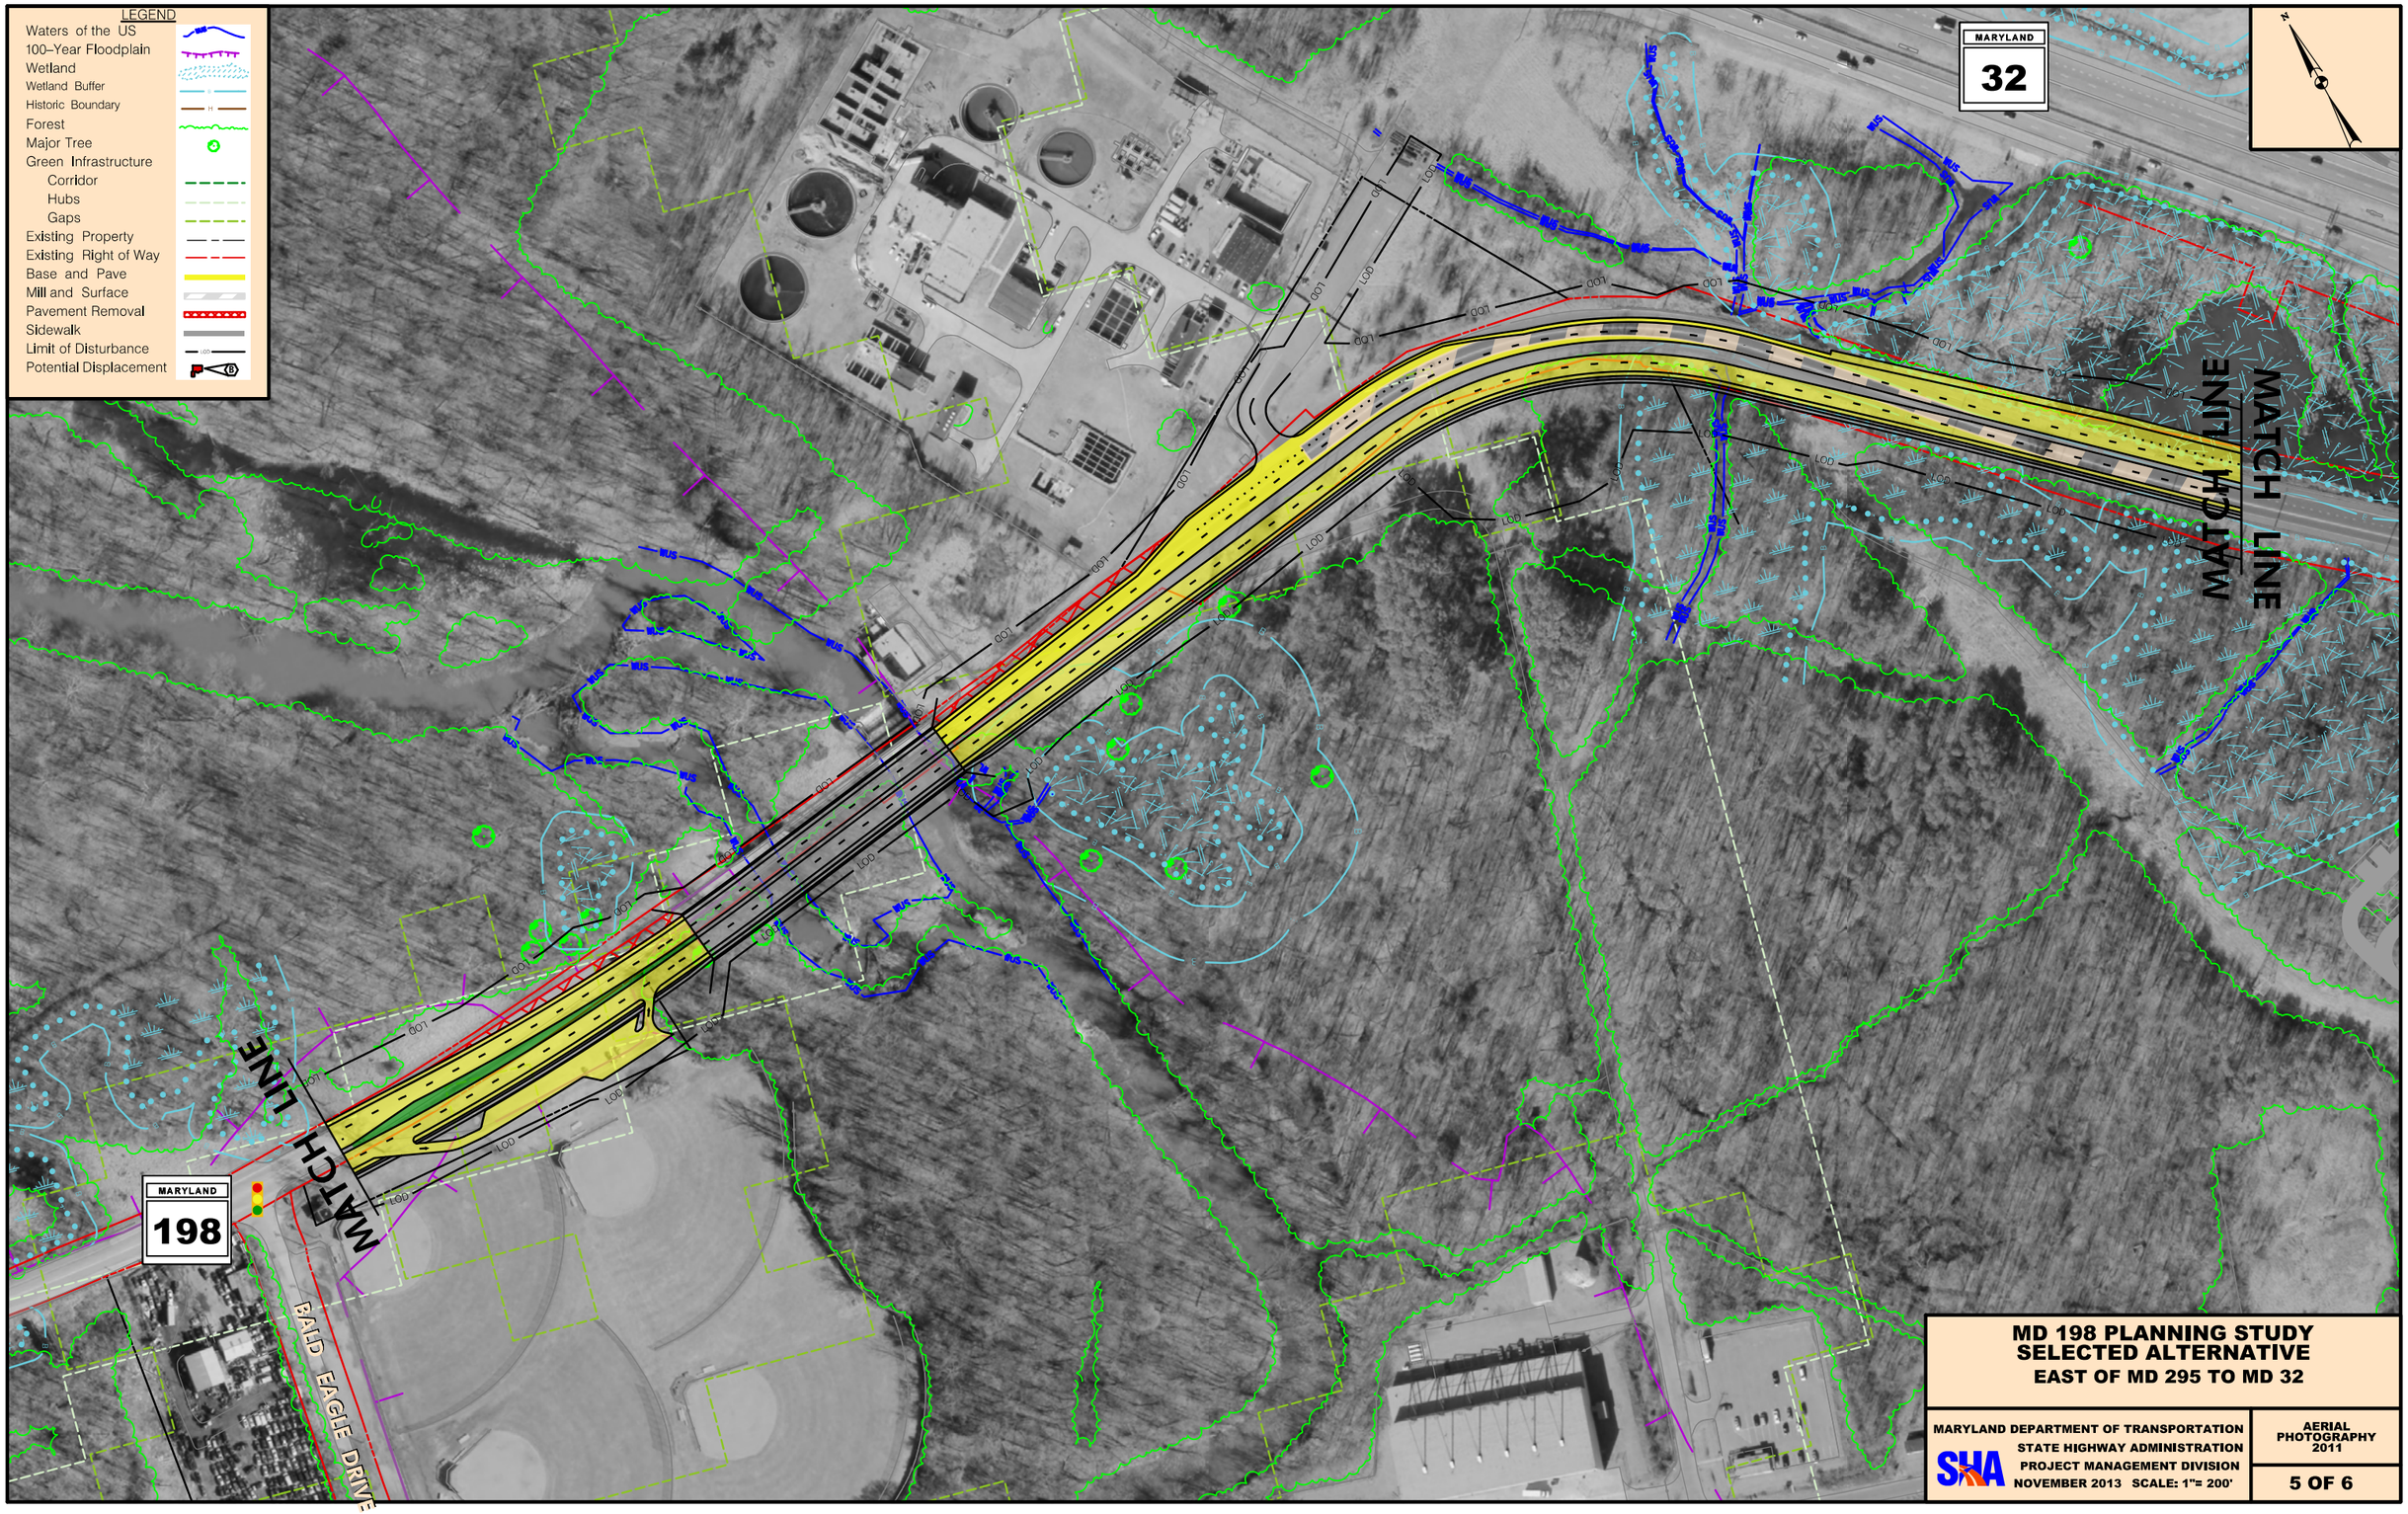

MD 198 PLANNING STUDY
SELECTED ALTERNATIVE
EAST OF MD 295 TO MD 32

MARYLAND DEPARTMENT OF TRANSPORTATION
STATE HIGHWAY ADMINISTRATION
PROJECT MANAGEMENT DIVISION
NOVEMBER 2013 SCALE: 1"= 200'

AERIAL PHOTOGRAPHY 2011

5 OF 6