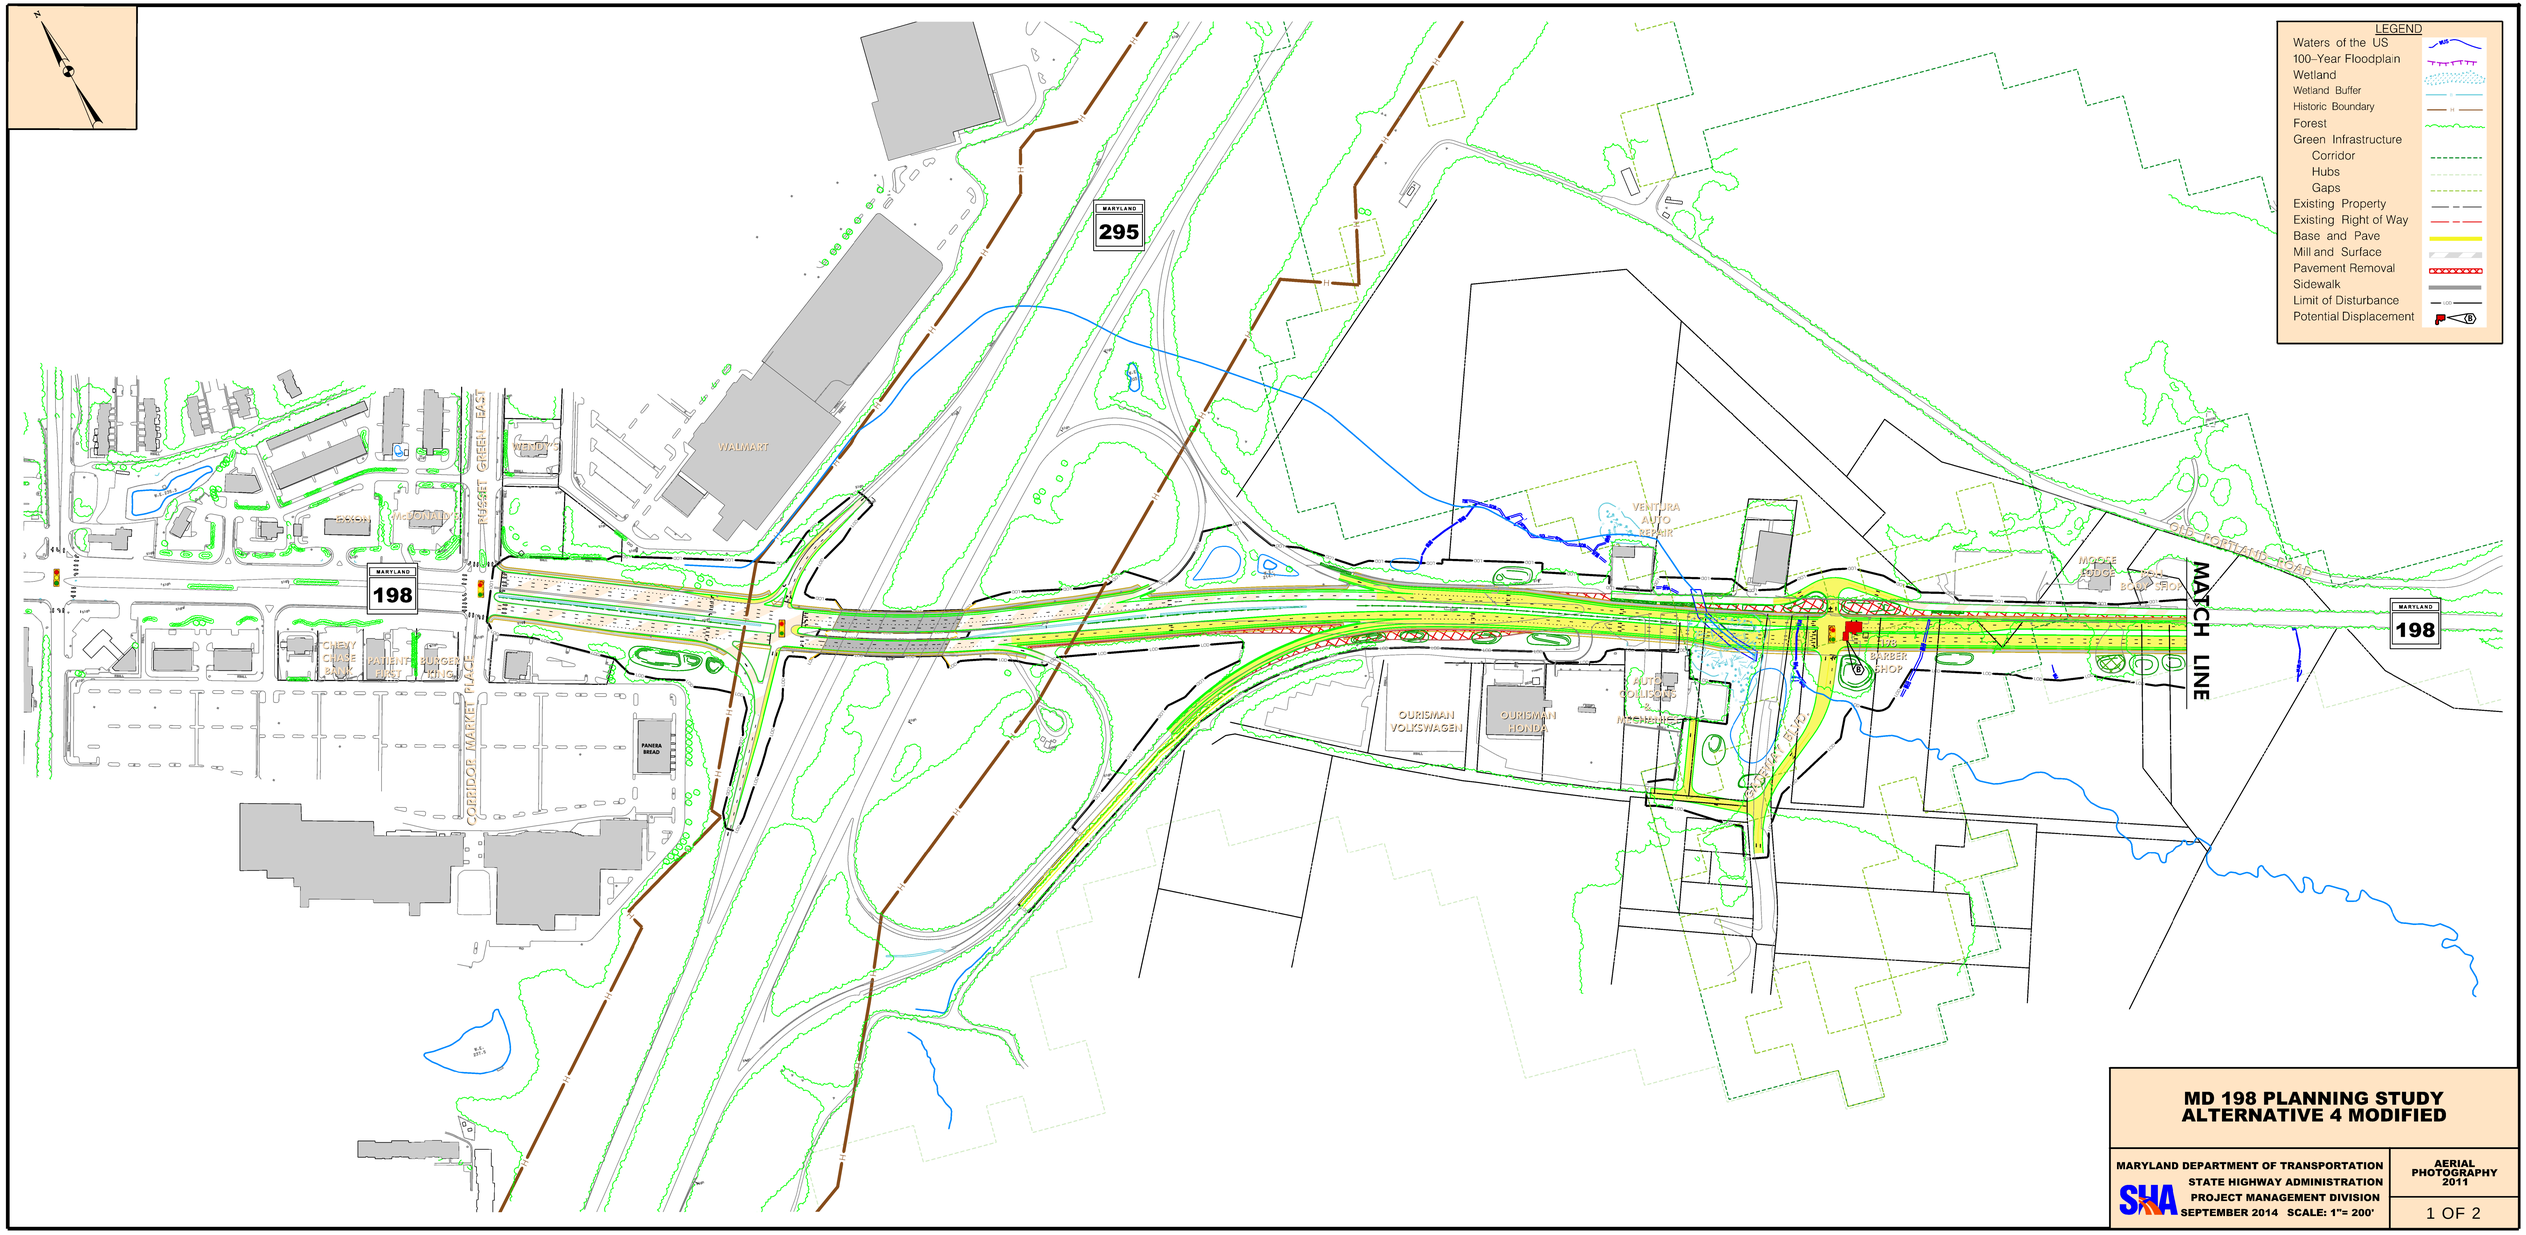

MD 198 PLANNING STUDY
ALTERNATIVE 4 MODIFIED

MARYLAND DEPARTMENT OF TRANSPORTATION
STATE HIGHWAY ADMINISTRATION
PROJECT MANAGEMENT DIVISION
SEPTEMBER 2014 SCALE: 1"= 200'

AERIAL PHOTOGRAPHY 2011

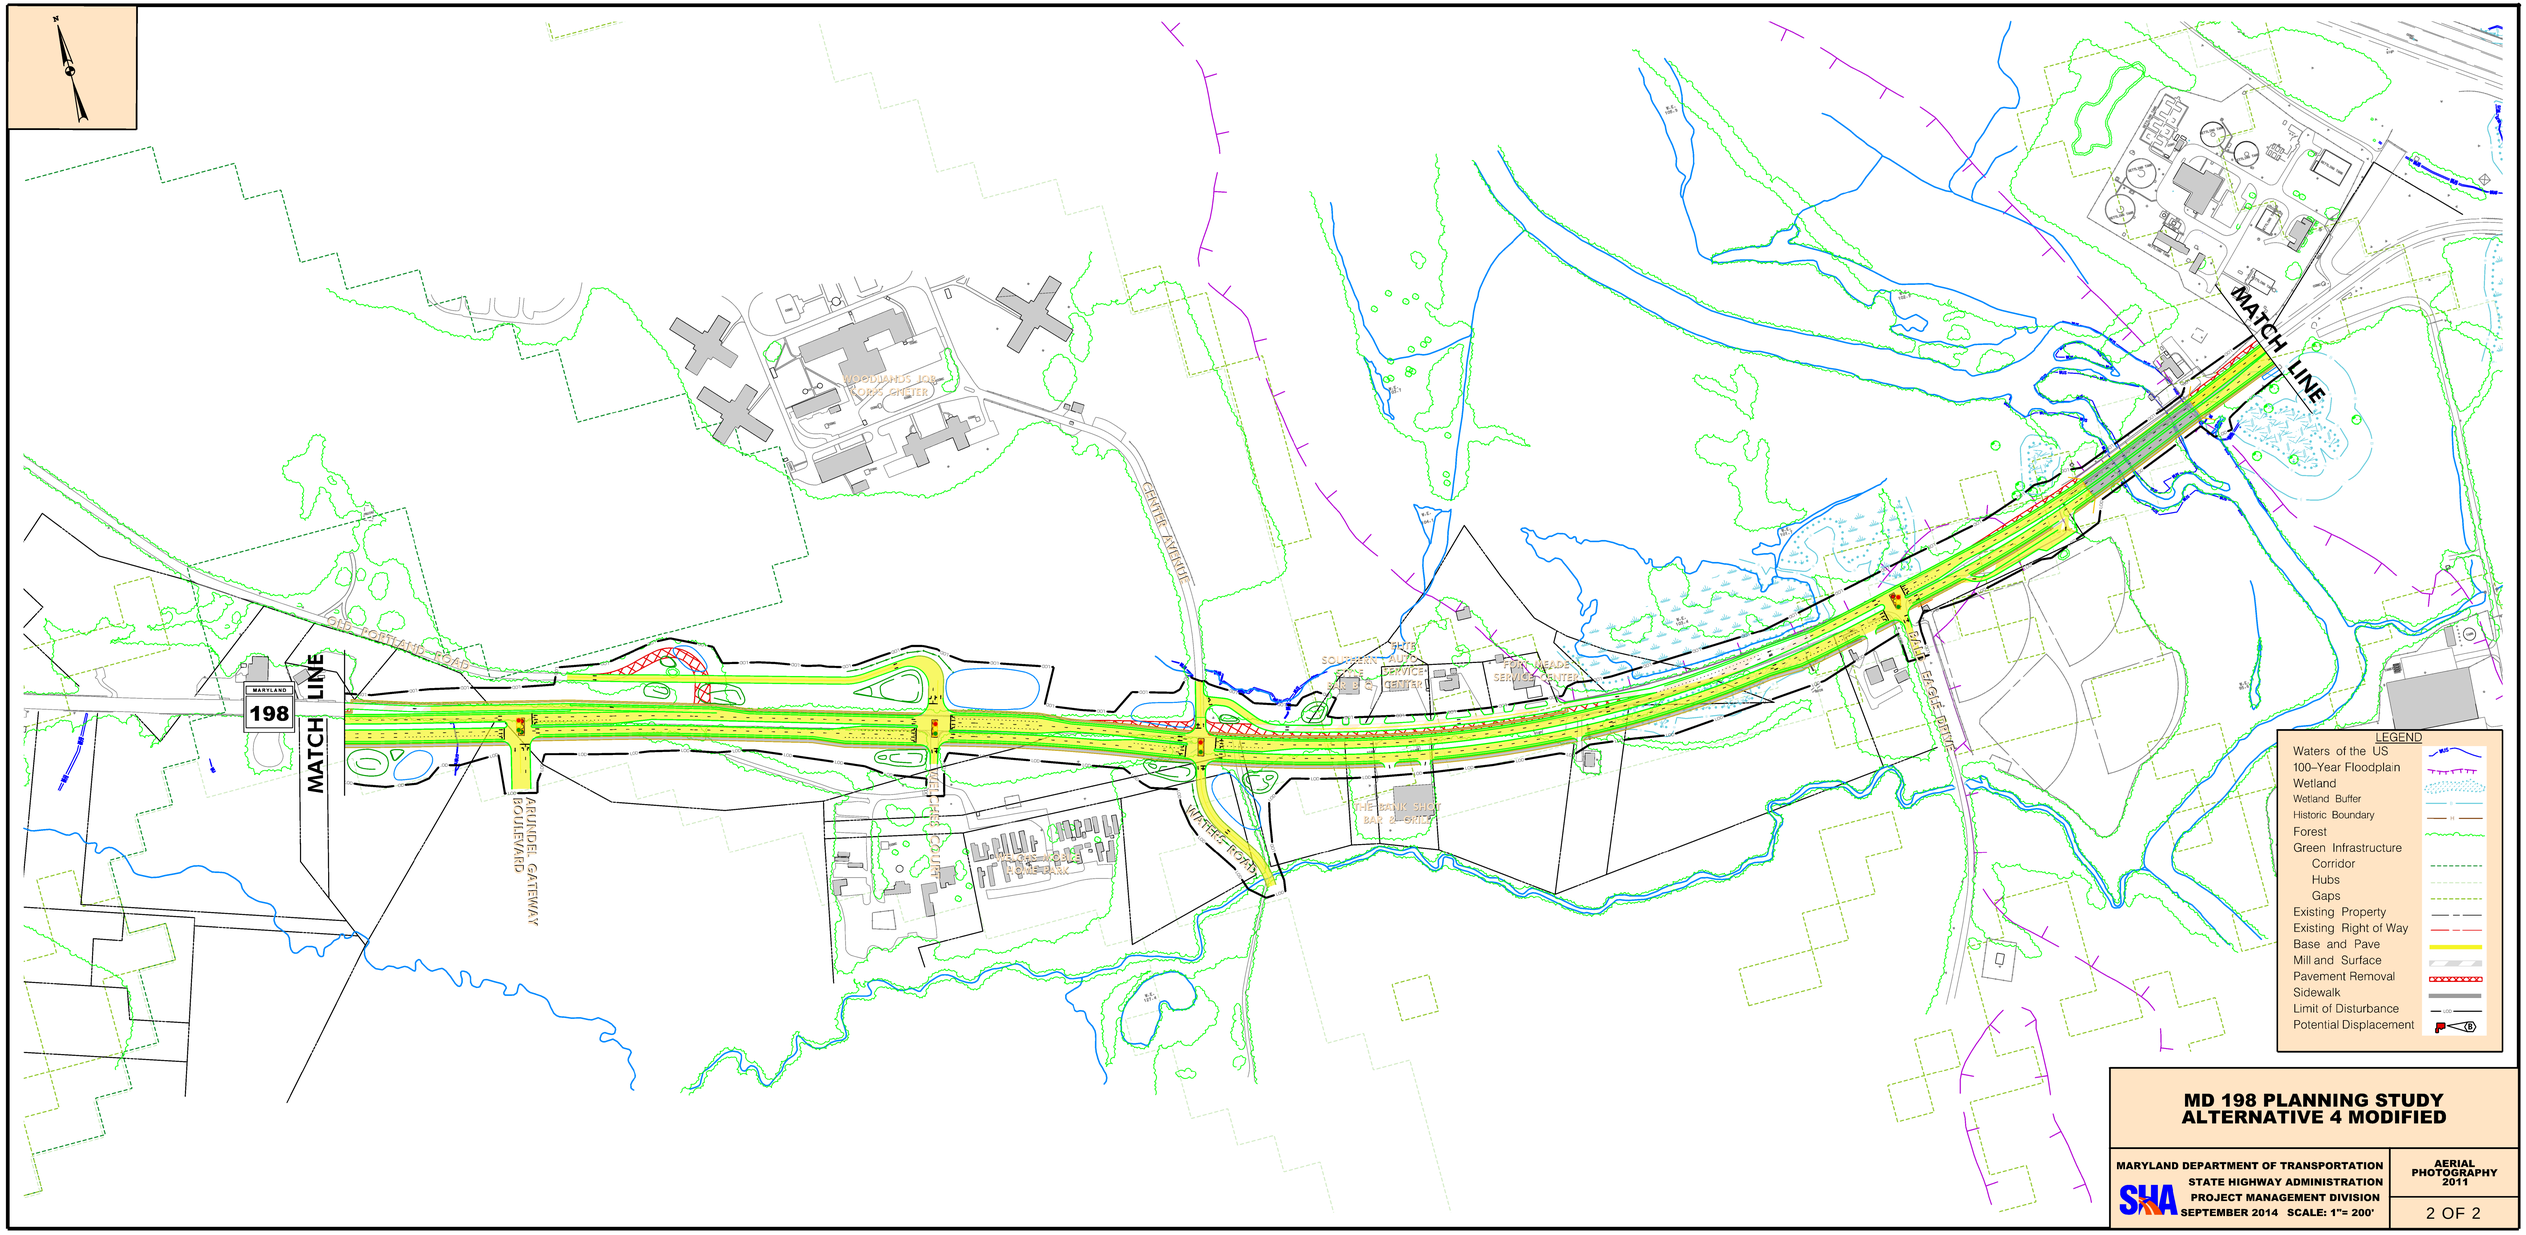
MATCH LINE
MARYLAND 198
MATCH LINE
OLD ROSEMARY LANE
ARUNDEL GATEWAY BOULEVARD
WOODLANDS JOB CORPS CENTER
CENTRE AVENUE
SOUTHERN MD TRADES CENTER
FORT MEADE SERVICE CENTER
THE DRINK SHOP BAR & GRILL
MARYLAND 198
BALD EAGLE DRIVE
LEGEND
Waters of the US
100–Year Floodplain
Wetland
Wetland Buffer
Historic Boundary
Forest
Green Infrastructure
Corridor
Hubs
Gaps
Existing Property
Existing Right of Way
Base and Pave
Mill and Surface
Pavement Removal
Sidewalk
Limit of Disturbance
Potential Displacement
MD 198 PLANNING STUDY
ALTERNATIVE 4 MODIFIED
MARYLAND DEPARTMENT OF TRANSPORTATION
STATE HIGHWAY ADMINISTRATION
PROJECT MANAGEMENT DIVISION
SEPTEMBER 2014 SCALE: 1"= 200'
AERIAL PHOTOGRAPHY 2011
2 OF 2