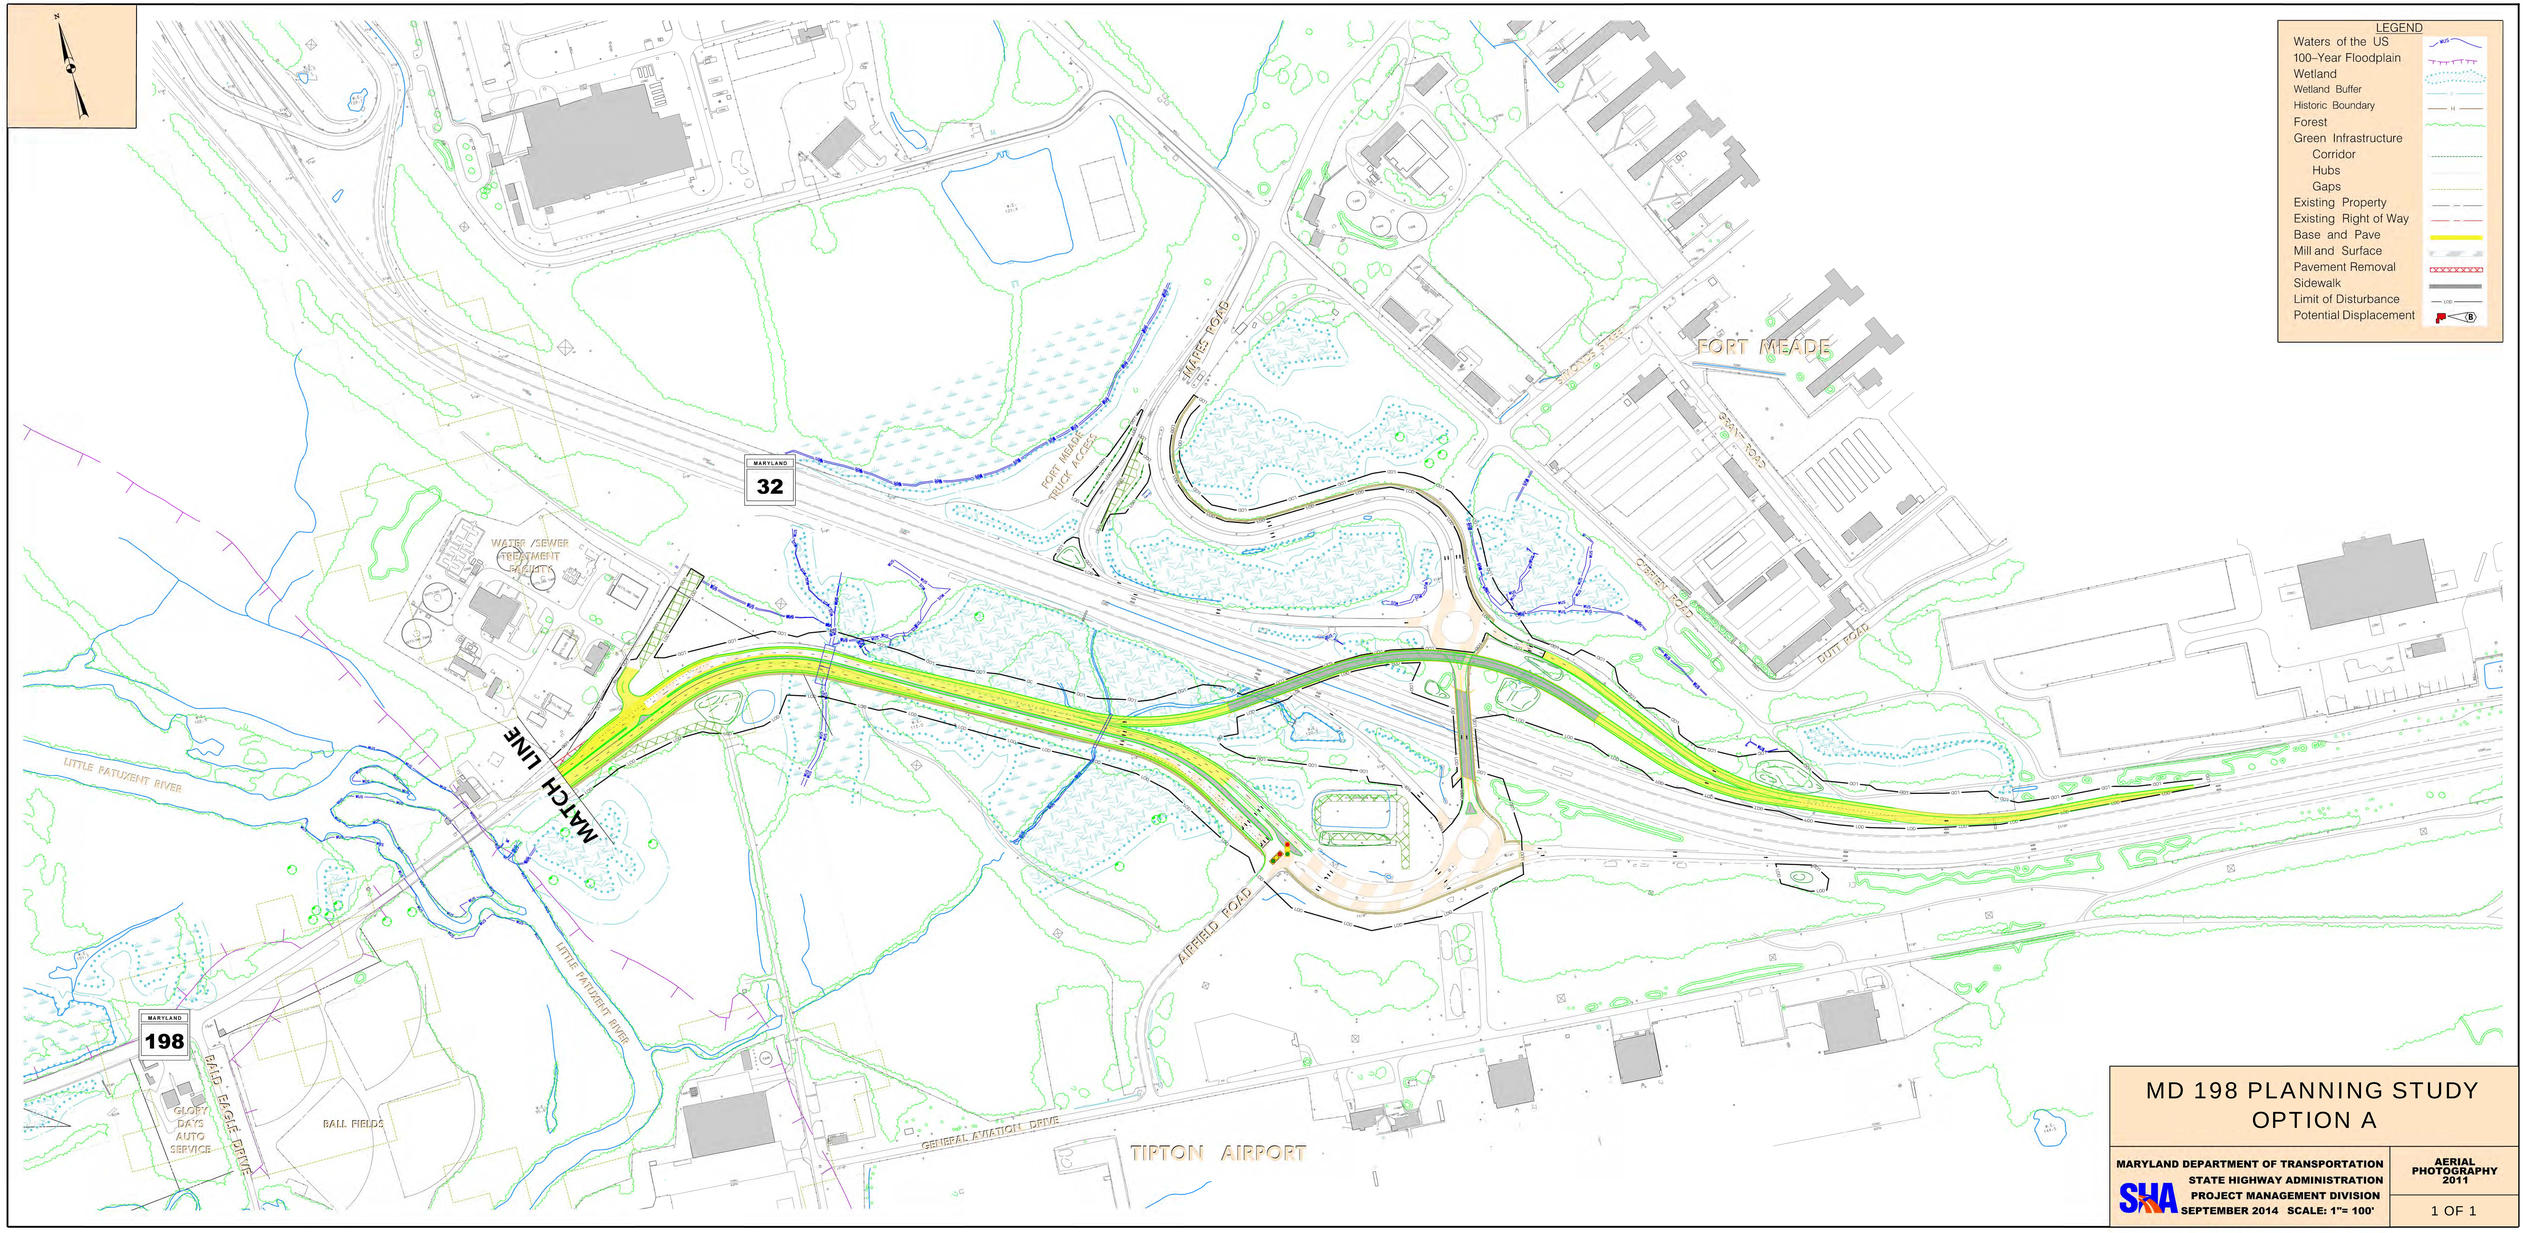

MD 198 PLANNING STUDY
OPTION A

MARYLAND DEPARTMENT OF TRANSPORTATION
STATE HIGHWAY ADMINISTRATION
PROJECT MANAGEMENT DIVISION
SEPTEMBER 2014 SCALE: 1"= 100'

AERIAL PHOTOGRAPHY 2011

1 OF 1