ALTERNATIVE 2 - MD 53 SEGMENT

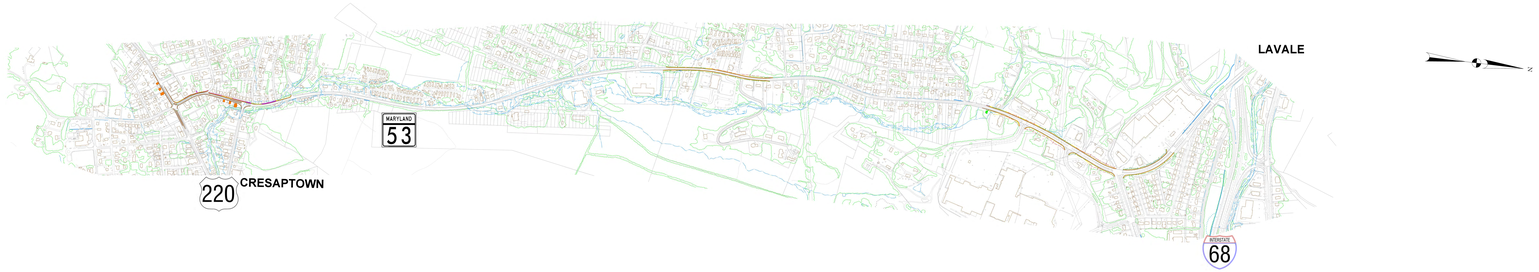

ALTERNATIVE 2 - US 220 SEGMENT

LEGEND

- RESIDENTIAL IMPACT
- BUSINESS IMPACT
- CUT LINE
- FILL LINE
- FLOOD PLAIN
- STRUCTURE
- PROPERTY LINE
- STREAMS
- WETLANDS
- TREE LINE
- NEW SIDEWALK
- RETAINING WALL

US 220 PROJECT PLANNING STUDY

MARYLAND DEPARTMENT OF TRANSPORTATION
STATE HIGHWAY ADMINISTRATION
PROJECT MANAGEMENT DIVISION

SCALE
1" = 300'

DECEMBER 2015