# ALTERNATIVE 5 - MD 53 SEGMENT

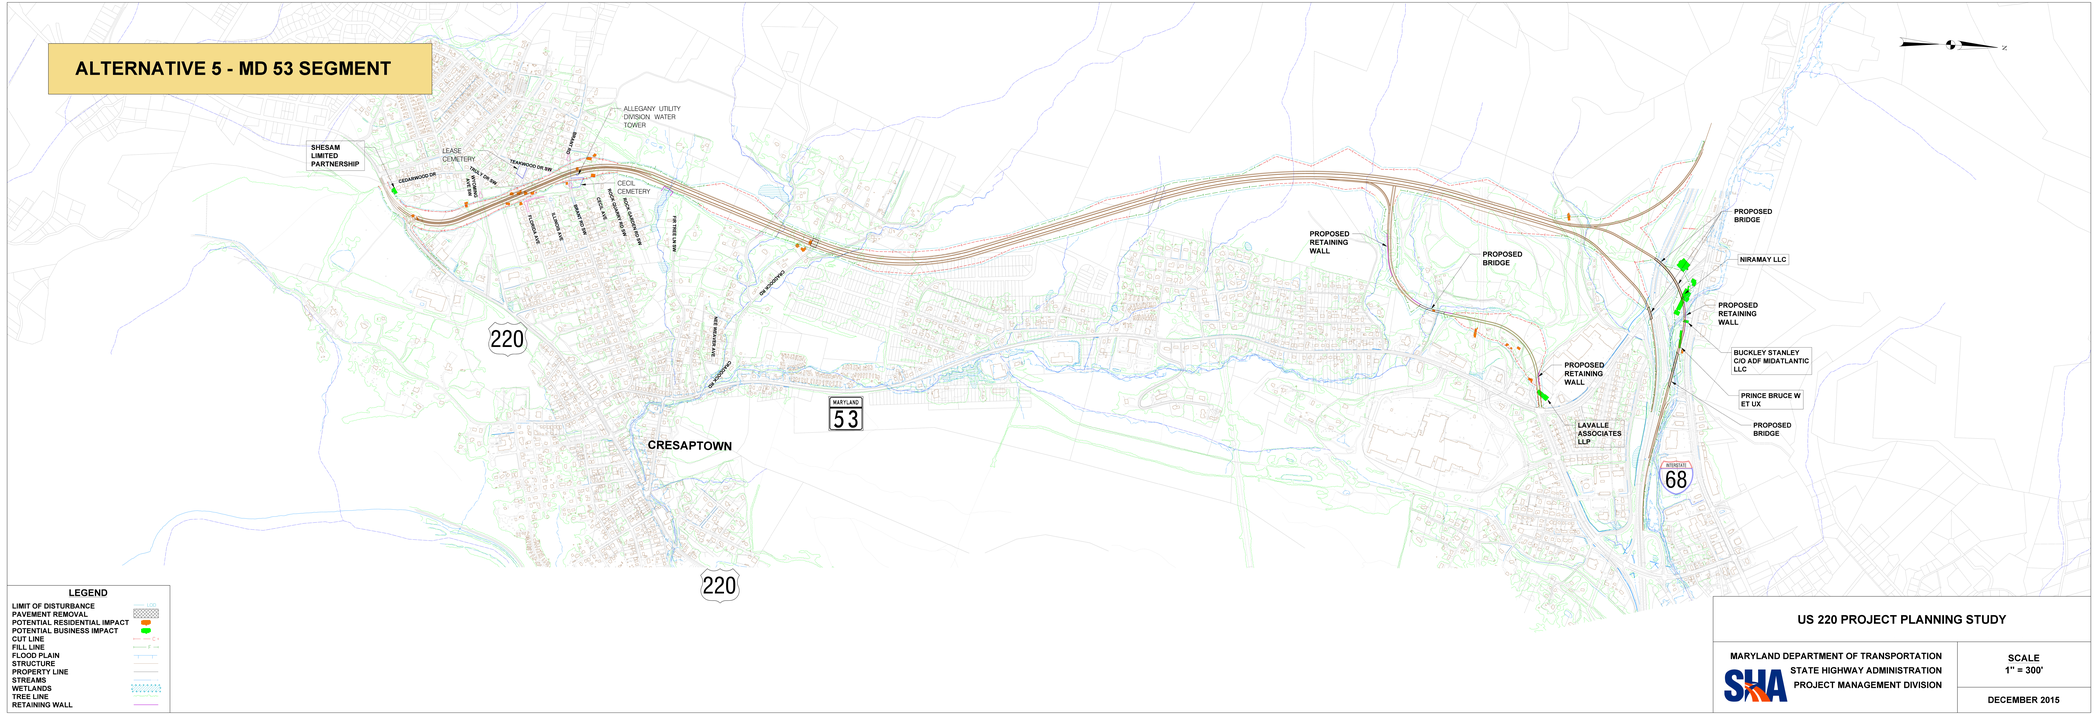


**LEGEND**

- LIMIT OF DISTURBANCE
- PAVEMENT REMOVAL
- POTENTIAL RESIDENTIAL IMPACT
- POTENTIAL BUSINESS IMPACT
- CUT LINE
- FILL LINE
- FLOOD PLAIN
- STRUCTURE
- PROPERTY LINE
- STREAMS
- WETLANDS
- TREE LINE
- RETAINING WALL

**US 220 PROJECT PLANNING STUDY**

MARYLAND DEPARTMENT OF TRANSPORTATION
STATE HIGHWAY ADMINISTRATION
PROJECT MANAGEMENT DIVISION

SCALE
1" = 300'

DECEMBER 2015