EXISTING TYPICAL SECTION
DOLFIELD BOULEVARD BRIDGE OVER I-795

2-LANE BRIDGE

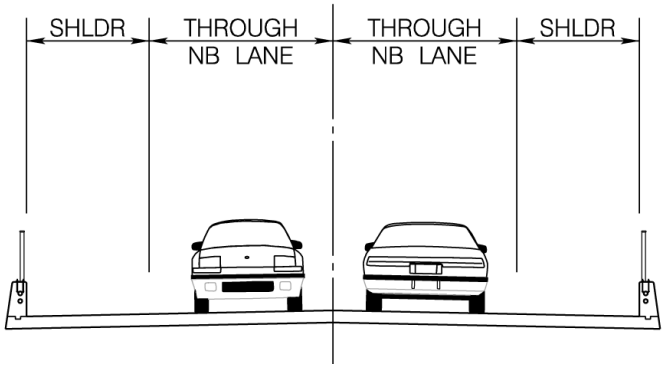

PROPOSED TYPICAL SECTION
DOLFIELD BOULEVARD BRIDGE OVER I-795

5-LANE BRIDGE

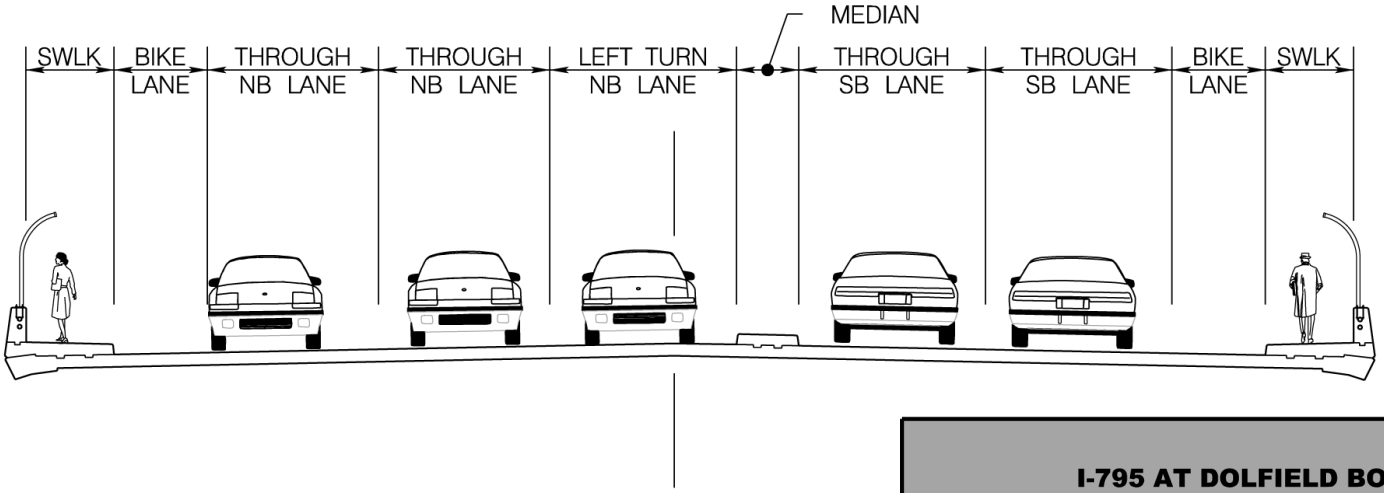

I-795 AT DOLFIELD BOULEVARD
PROPOSED INTERCHANGE

MARYLAND DEPARTMENT OF TRANSPORTATION
STATE HIGHWAY ADMINISTRATION
OFFICE OF PLANNING AND
PRELIMINARY ENGINEERING
SCALE: NOT TO SCALE

BACKGROUND MAPPING SOURCE
MD SHA

DOLFIELD BRIDGE
TYPICAL SECTIONS

SEPTEMBER 2015

EXISTING CONDITIONS
NORTHWEST EXPRESSWAY, I-795

4-LANE OPEN SECTION

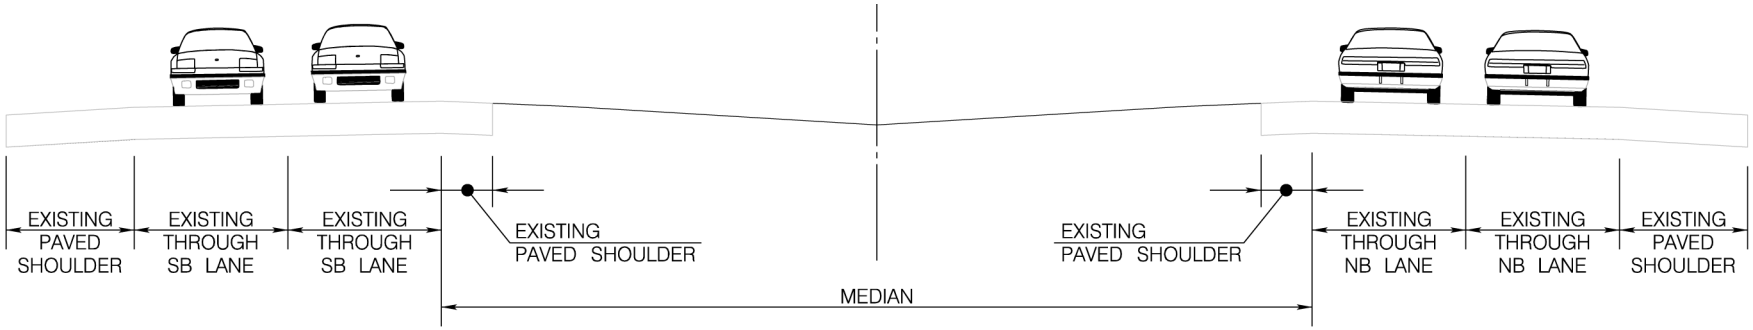

PROPOSED WIDENING
NORTHWEST EXPRESSWAY, I-795

8-LANE OPEN SECTION

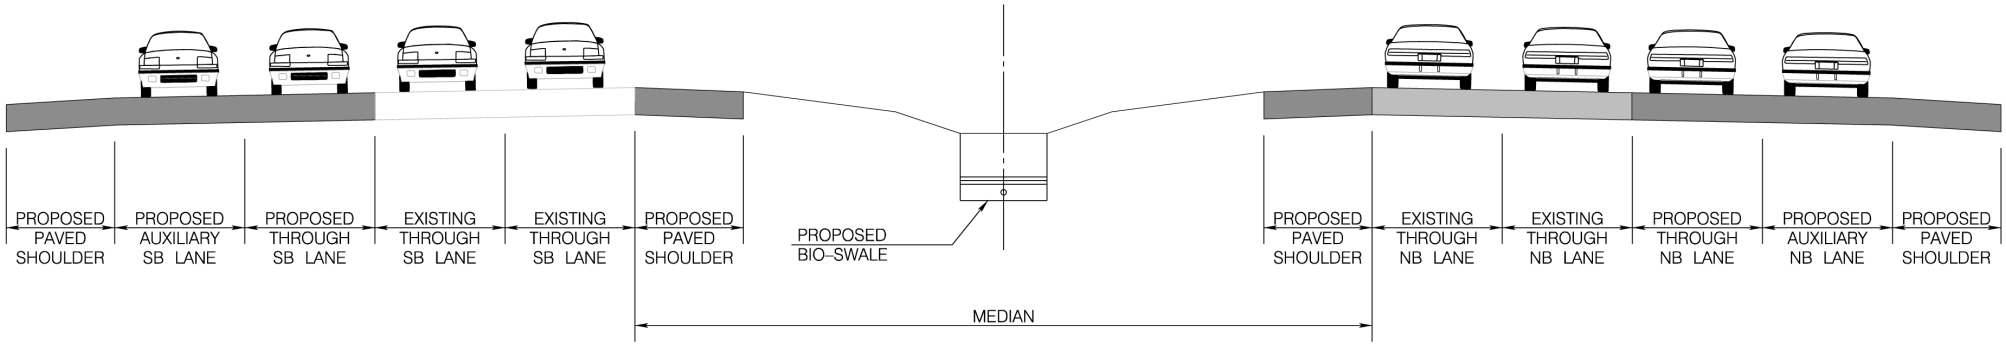

LEGEND

EXISTING PAVEMENT

NEW PAVEMENT

I-795 AT DOLFIELD BOULEVARD
PROPOSED INTERCHANGE

MARYLAND DEPARTMENT OF TRANSPORTATION
STATE HIGHWAY ADMINISTRATION
OFFICE OF PLANNING AND PRELIMINARY ENGINEERING
SCALE: NOT TO SCALE

SHA

BACKGROUND MAPPING SOURCE MD SHA

I-795 TYPICAL SECTIONS

SEPTEMBER 2015