SHA State Highway Administration
Maryland Department of Transportation

20 SCALE
AERIAL PHOTOGRAPHY 2014
BALTIMORE COUNTY

DATUM: NAD 83/91 Horizontal
NAVD 88 Vertical

US1 (BELAIR ROAD) - OVERLEA URBAN RECONSTRUCTION PROJECT

BALTIMORE CITY LINE TO I-695

LEGEND
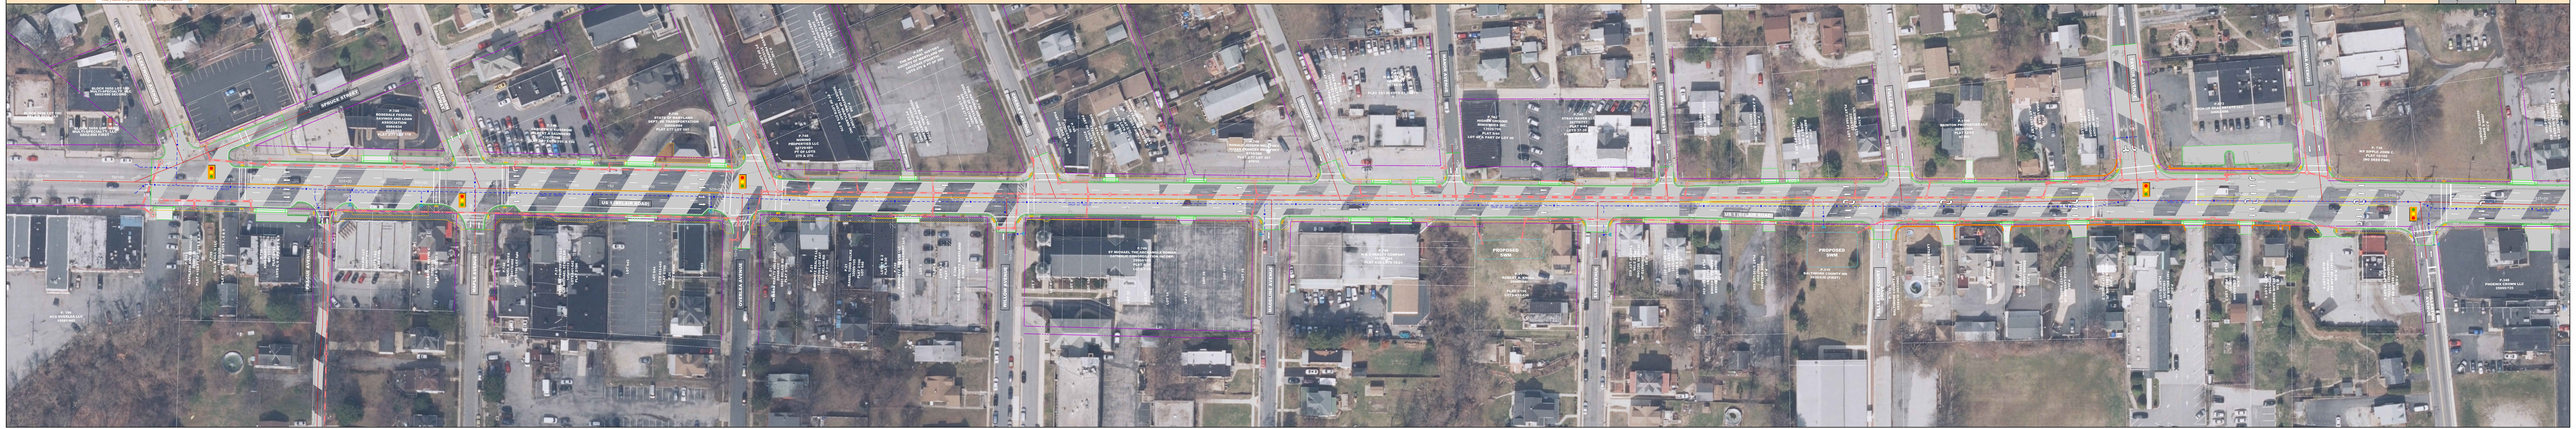
- SIGNALIZED INTERSECTION
- RETAINING WALL
- LANE DIRECTION ARROW
- PROPOSED WATER LINE
- PROPOSED STORM DRAIN PIPE
- PROPOSED STORM DRAIN INLET
- PROPOSED STORM DRAIN MANHOLE
- EXISTING PROPERTY LINE
- EXISTING RIGHT OF WAY
- PROPOSED DRIVEWAY
- PROPOSED CURB AND GUTTER
- PROPOSED BACK OF SIDEWALK
- PROPOSED CROSS WALK
- PROPOSED TRAFFIC STOP BAR
- PROPOSED ROADWAY IMPROVEMENTS