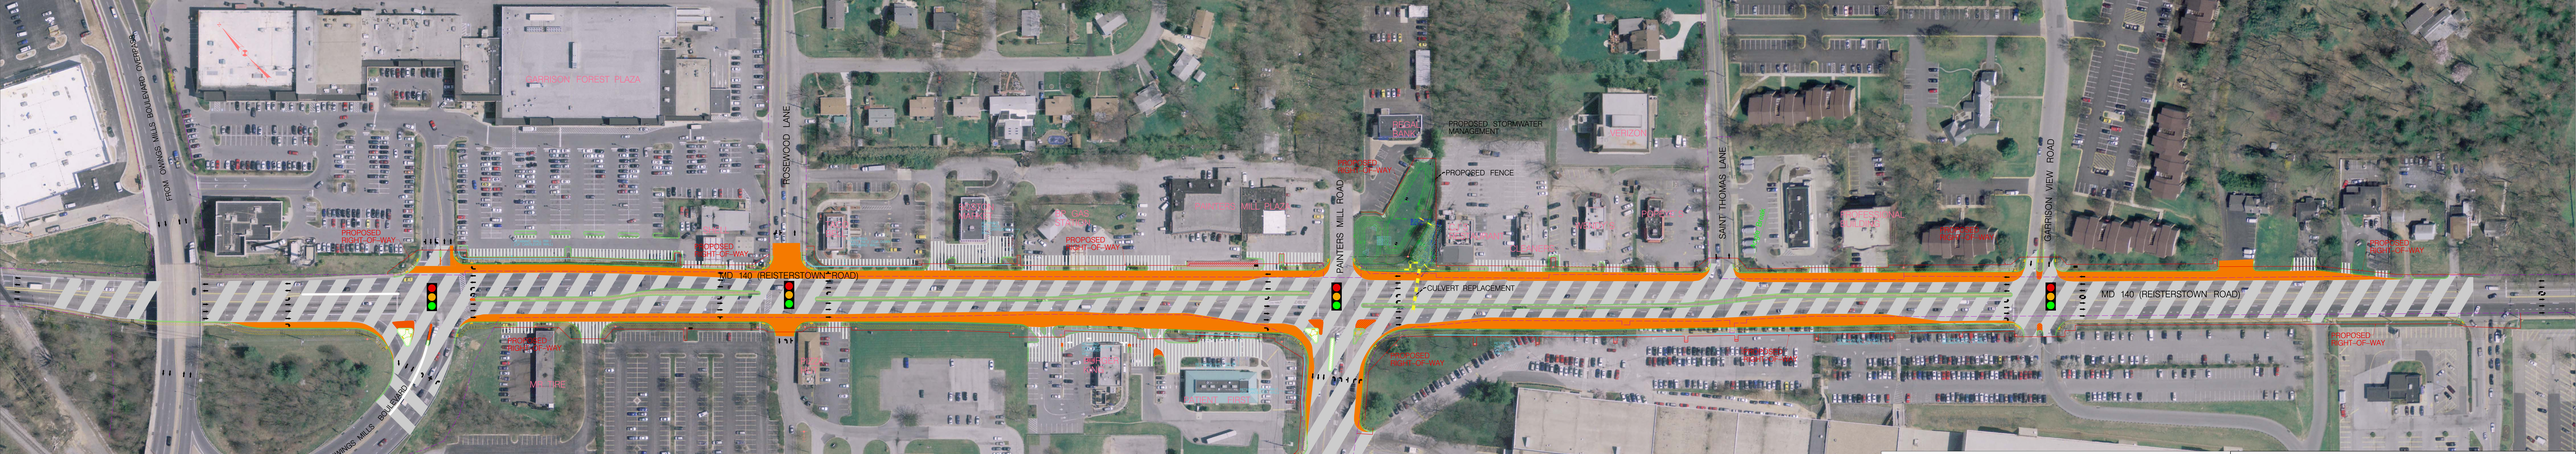

PAVEMENT LEGEND

- CARBIDE GRINDING & RESURFACING
- FULL DEPTH HMA
- CONCRETE SIDEWALK
- PAVEMENT /SIDEWALK REMOVAL
- DRIVEWAY /PARKING HMA
- EXISTING RIGHT OF WAY
- DETECTABLE WARNING SURFACE
- RELOCATED UTILITY POLE
- TRAFFIC FLOW

(NOT FOR CONSTRUCTION PURPOSE)

STATE OF MARYLAND
DEPARTMENT OF TRANSPORTATION
STATE HIGHWAY ADMINISTRATION

HIGHWAY DESIGN DIVISION

MD 140 (REISTERSTOWN ROAD) NORTH OF OWINGS MILLS BLVD. TO SOUTH OF GARRISON VIEW ROAD

TENTATIVE ROADWAY PLAN