MD 140 - CAPACITY AND SAFETY IMPROVEMENTS - From south of Garrison View Road to North of Owings Mills Boulevard OVerpass

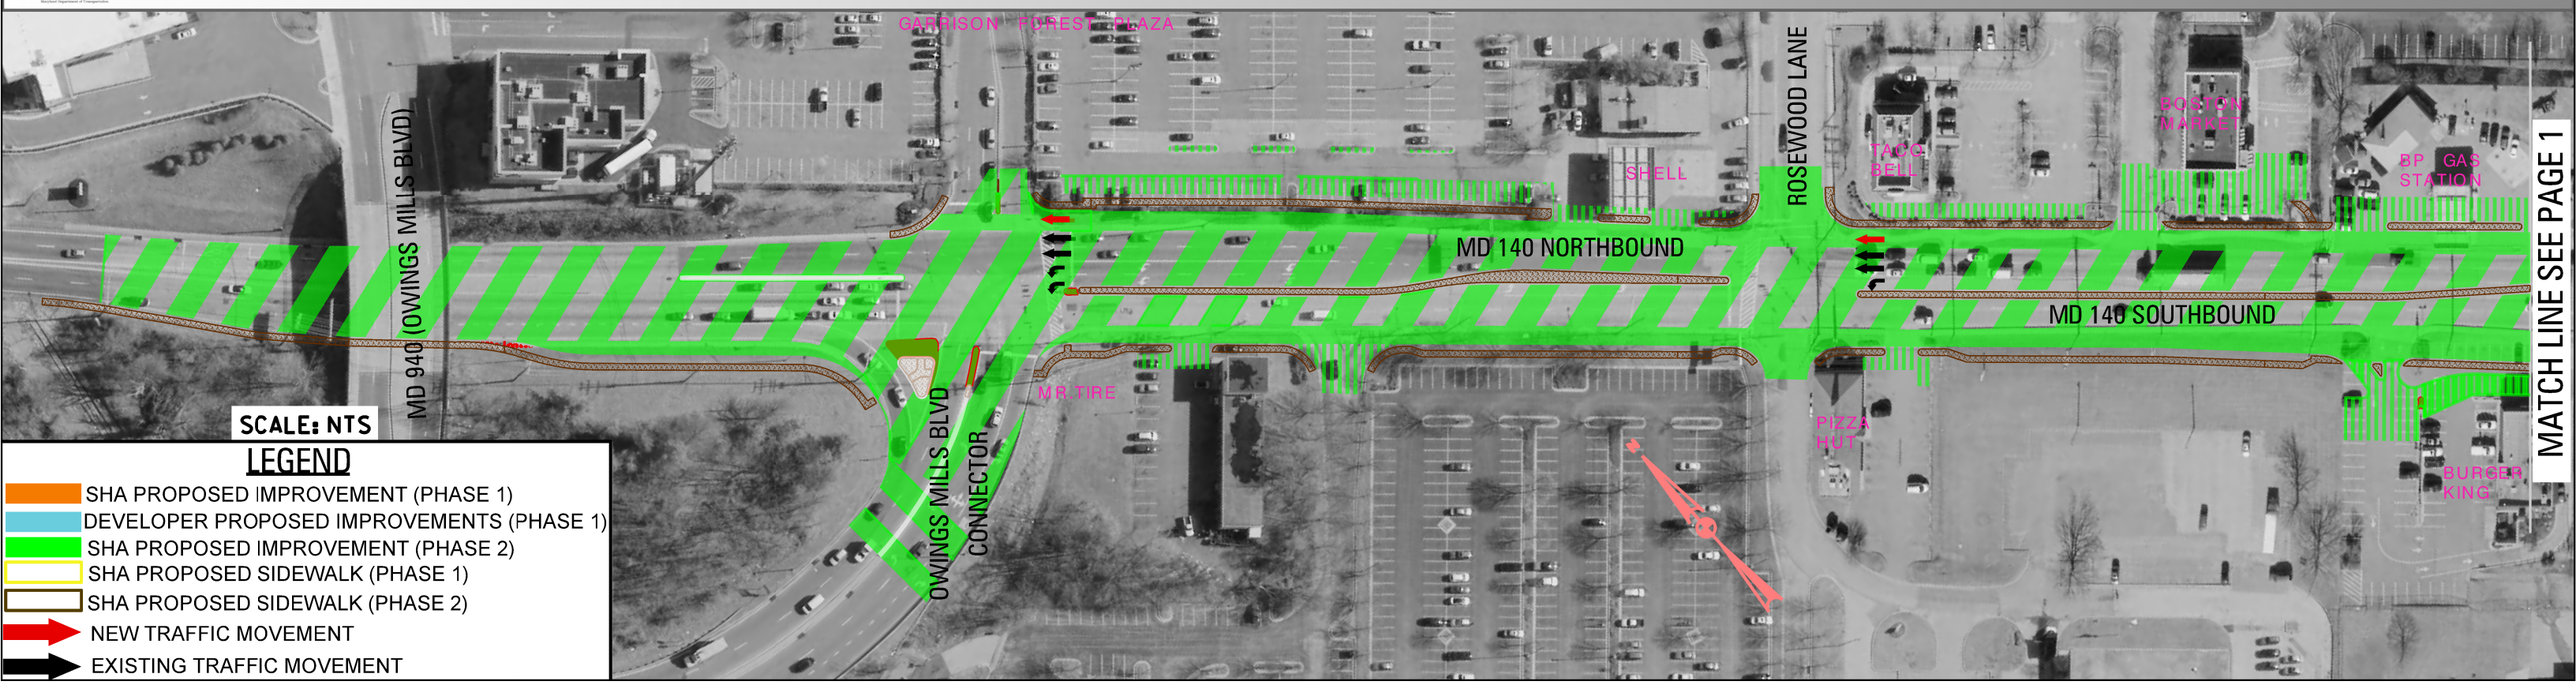

SCALE: NTS

LEGEND

- SHA PROPOSED IMPROVEMENT (PHASE 1)
- DEVELOPER PROPOSED IMPROVEMENTS (PHASE 1)
- SHA PROPOSED IMPROVEMENT (PHASE 2)
- SHA PROPOSED SIDEWALK (PHASE 1)
- SHA PROPOSED SIDEWALK (PHASE 2)
- NEW TRAFFIC MOVEMENT
- EXISTING TRAFFIC MOVEMENT