MD180/MD351 PLANNING STUDY

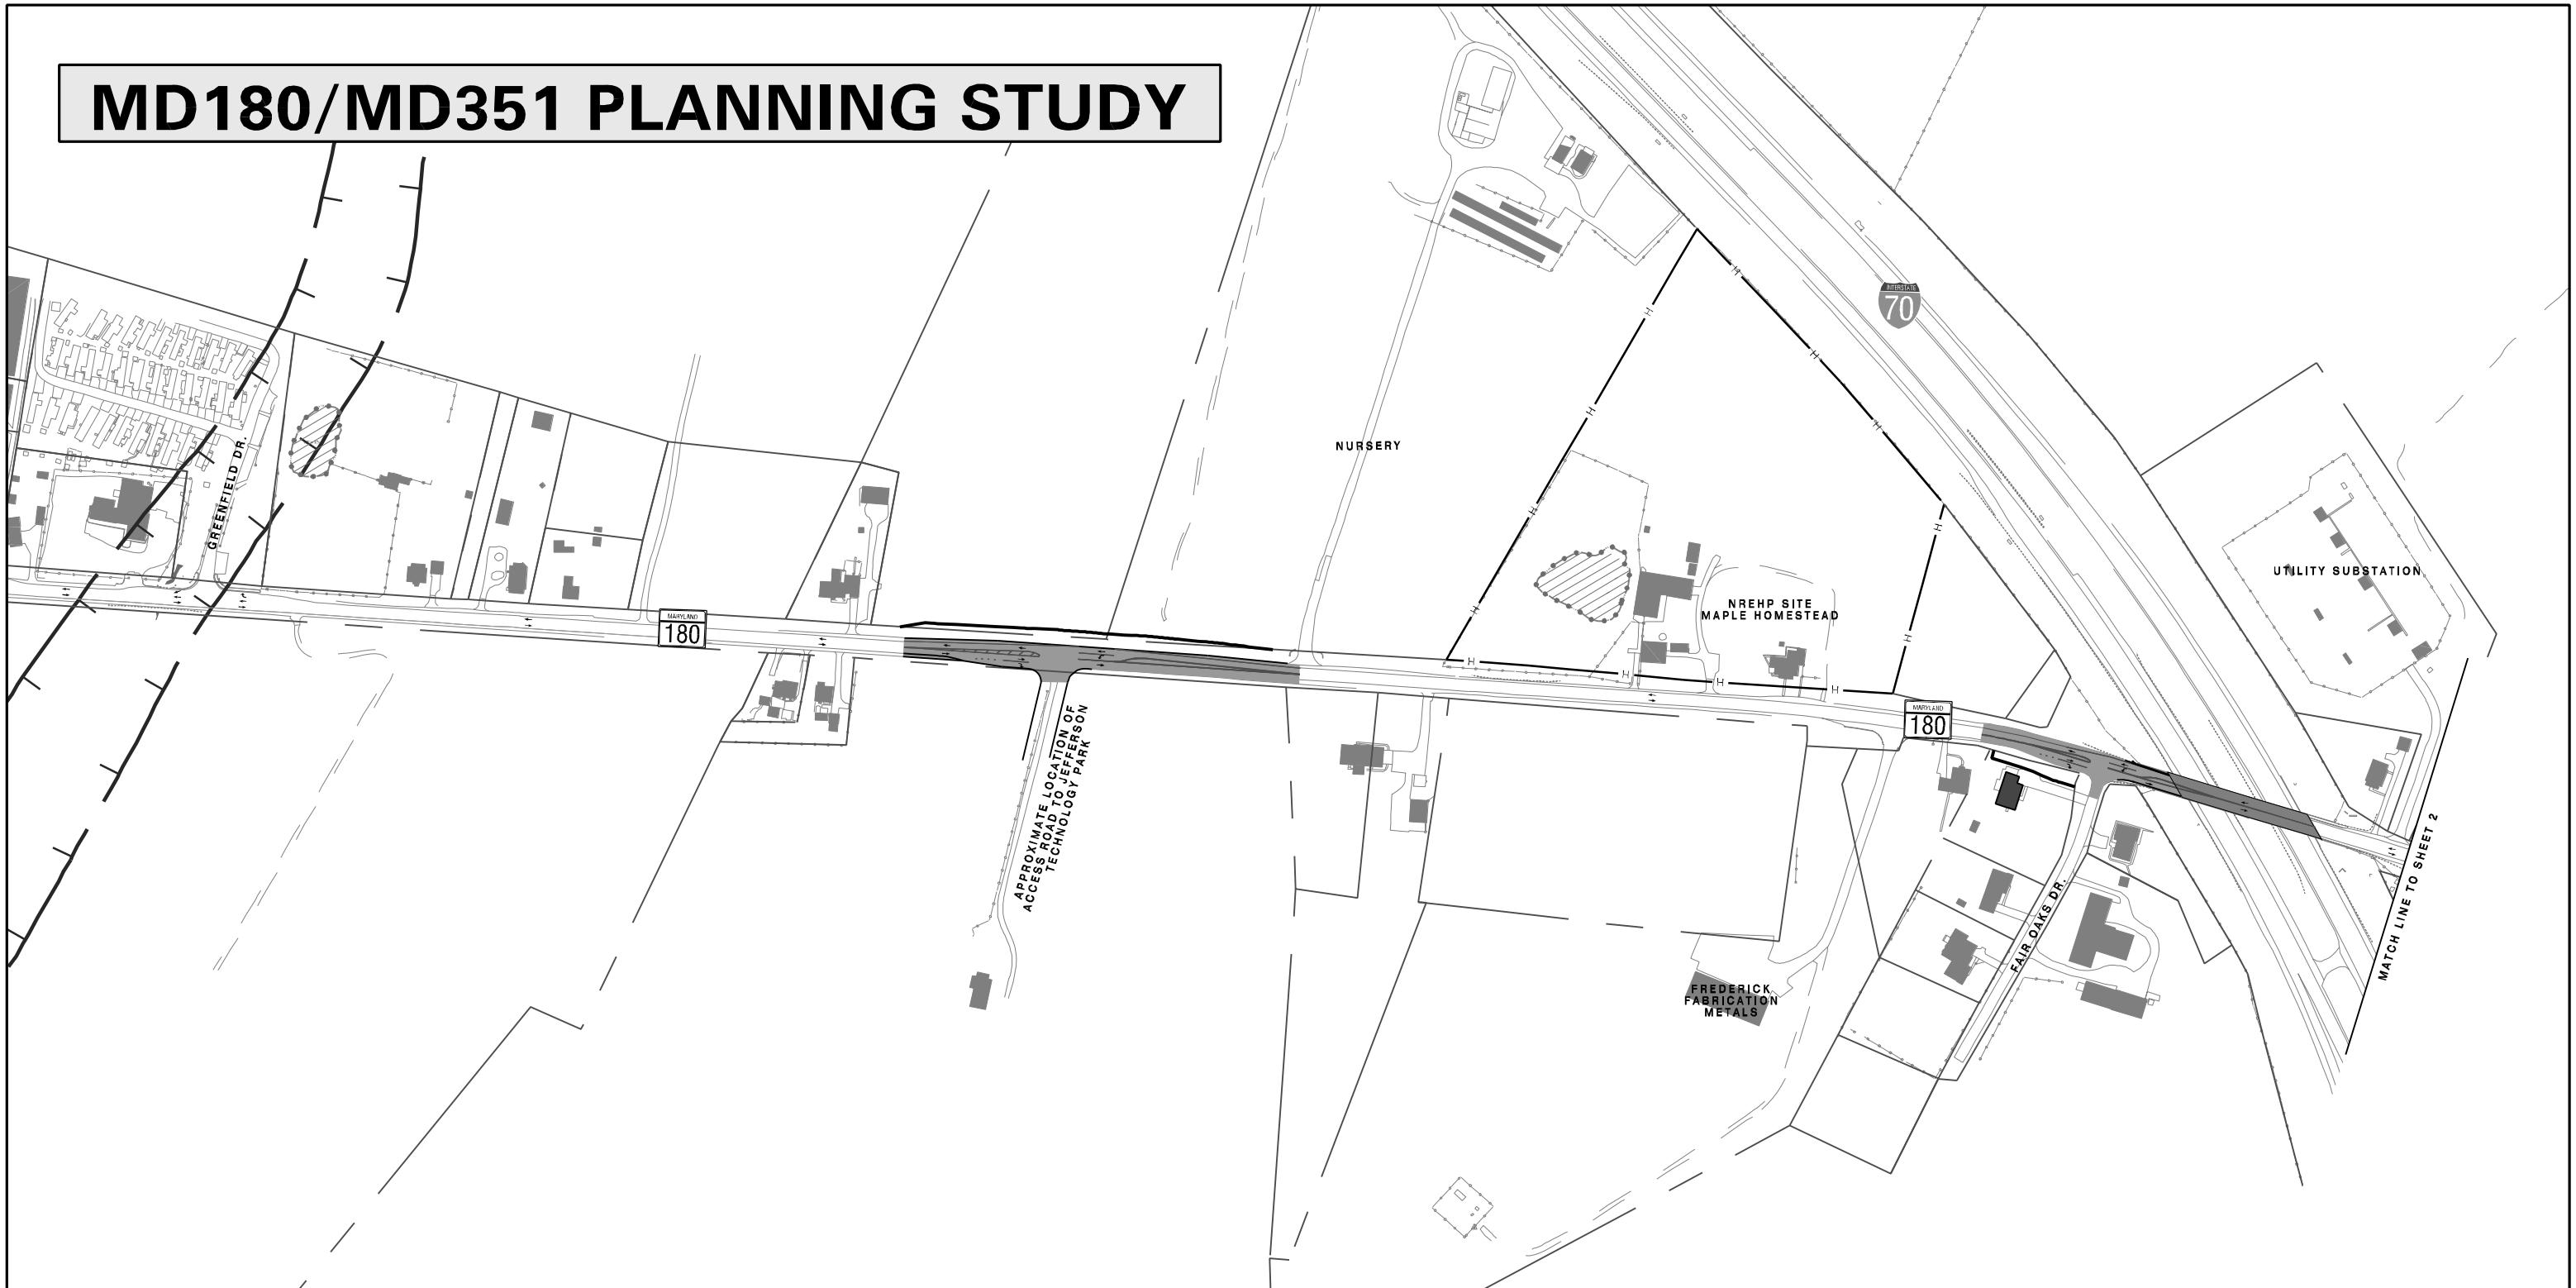

LEGEND

- Proposed Roadway
- Removal of Existing Roadway
- Existing RIght-of-Way
- Proposed Limit of Disturbance
- Traffic Flow Arrows
- Potential Displacement
- Park Boundary — P
- Historic Property — H
- NWI Wetlands
- 100 -Year Floodplain

KEY MAP

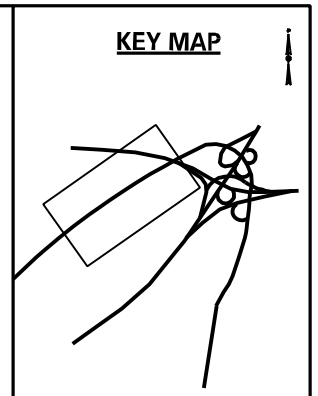

JEFFERSON TECHNOLOGY PARK

TOWN HOUSE,MULTI-FAMILY & COMM (TO BE DEVELOPED)

JEFFERSON TECHNOLOGY PARK

TOWN HOUSE,MULTI-FAMILY & COMM (TO BE DEVELOPED)

MD 180/ MD 351 PLANNING STUDY

ALTERNATIVE 2 TSM / TDM

MARYLAND DEPARTMENT OF TRANSPORTATION

SHA STATE HIGHWAY ADMINISTRATION

PROJECT PLANNING DIVISION

SCALE: 1" = 300' SEPTEMBER 2007

BACKGROUND MAPPING SOURCE

MARYLAND STATE HIGHWAY ADMINSTRATION

OCTOBER 2005

SHEET 1 OF 3