MD 180 @ HIMES AVENUE	AM PEAK	PM PEAK
2030 NO-BUILD	F (>300 sec)	F (>300 sec)
2030 BUILD	C (30 sec)	F (107 sec)

MD 180 @ BUTTERFLY LANE	AM PEAK	PM PEAK
2030 NO-BUILD	D (39 sec)	F (185 sec)
2030 BUILD	B (18 sec)	F (120 sec)

MD 180 @ US 340 RAMP	AM PEAK	PM PEAK
2030 NO-BUILD	F (>300 sec) (unsignalized)	F (>300 sec) (unsignalized)
2030 BUILD	F (99 sec) (signalized)	F (112 sec) (signalized)

MD 180 @ SOLAREX COURT	AM PEAK	PM PEAK
2030 NO-BUILD	F (182 sec)	F (188 sec)
2030 BUILD	F (95 sec)	F (154 sec)

MD 180 @ FAIR OAKS DRIVE	AM PEAK	PM PEAK
2030 NO-BUILD	F (>300 sec) (unsignalized)	F (>300 sec) (unsignalized)
2030 BUILD	A (8 sec)	B (18 sec)

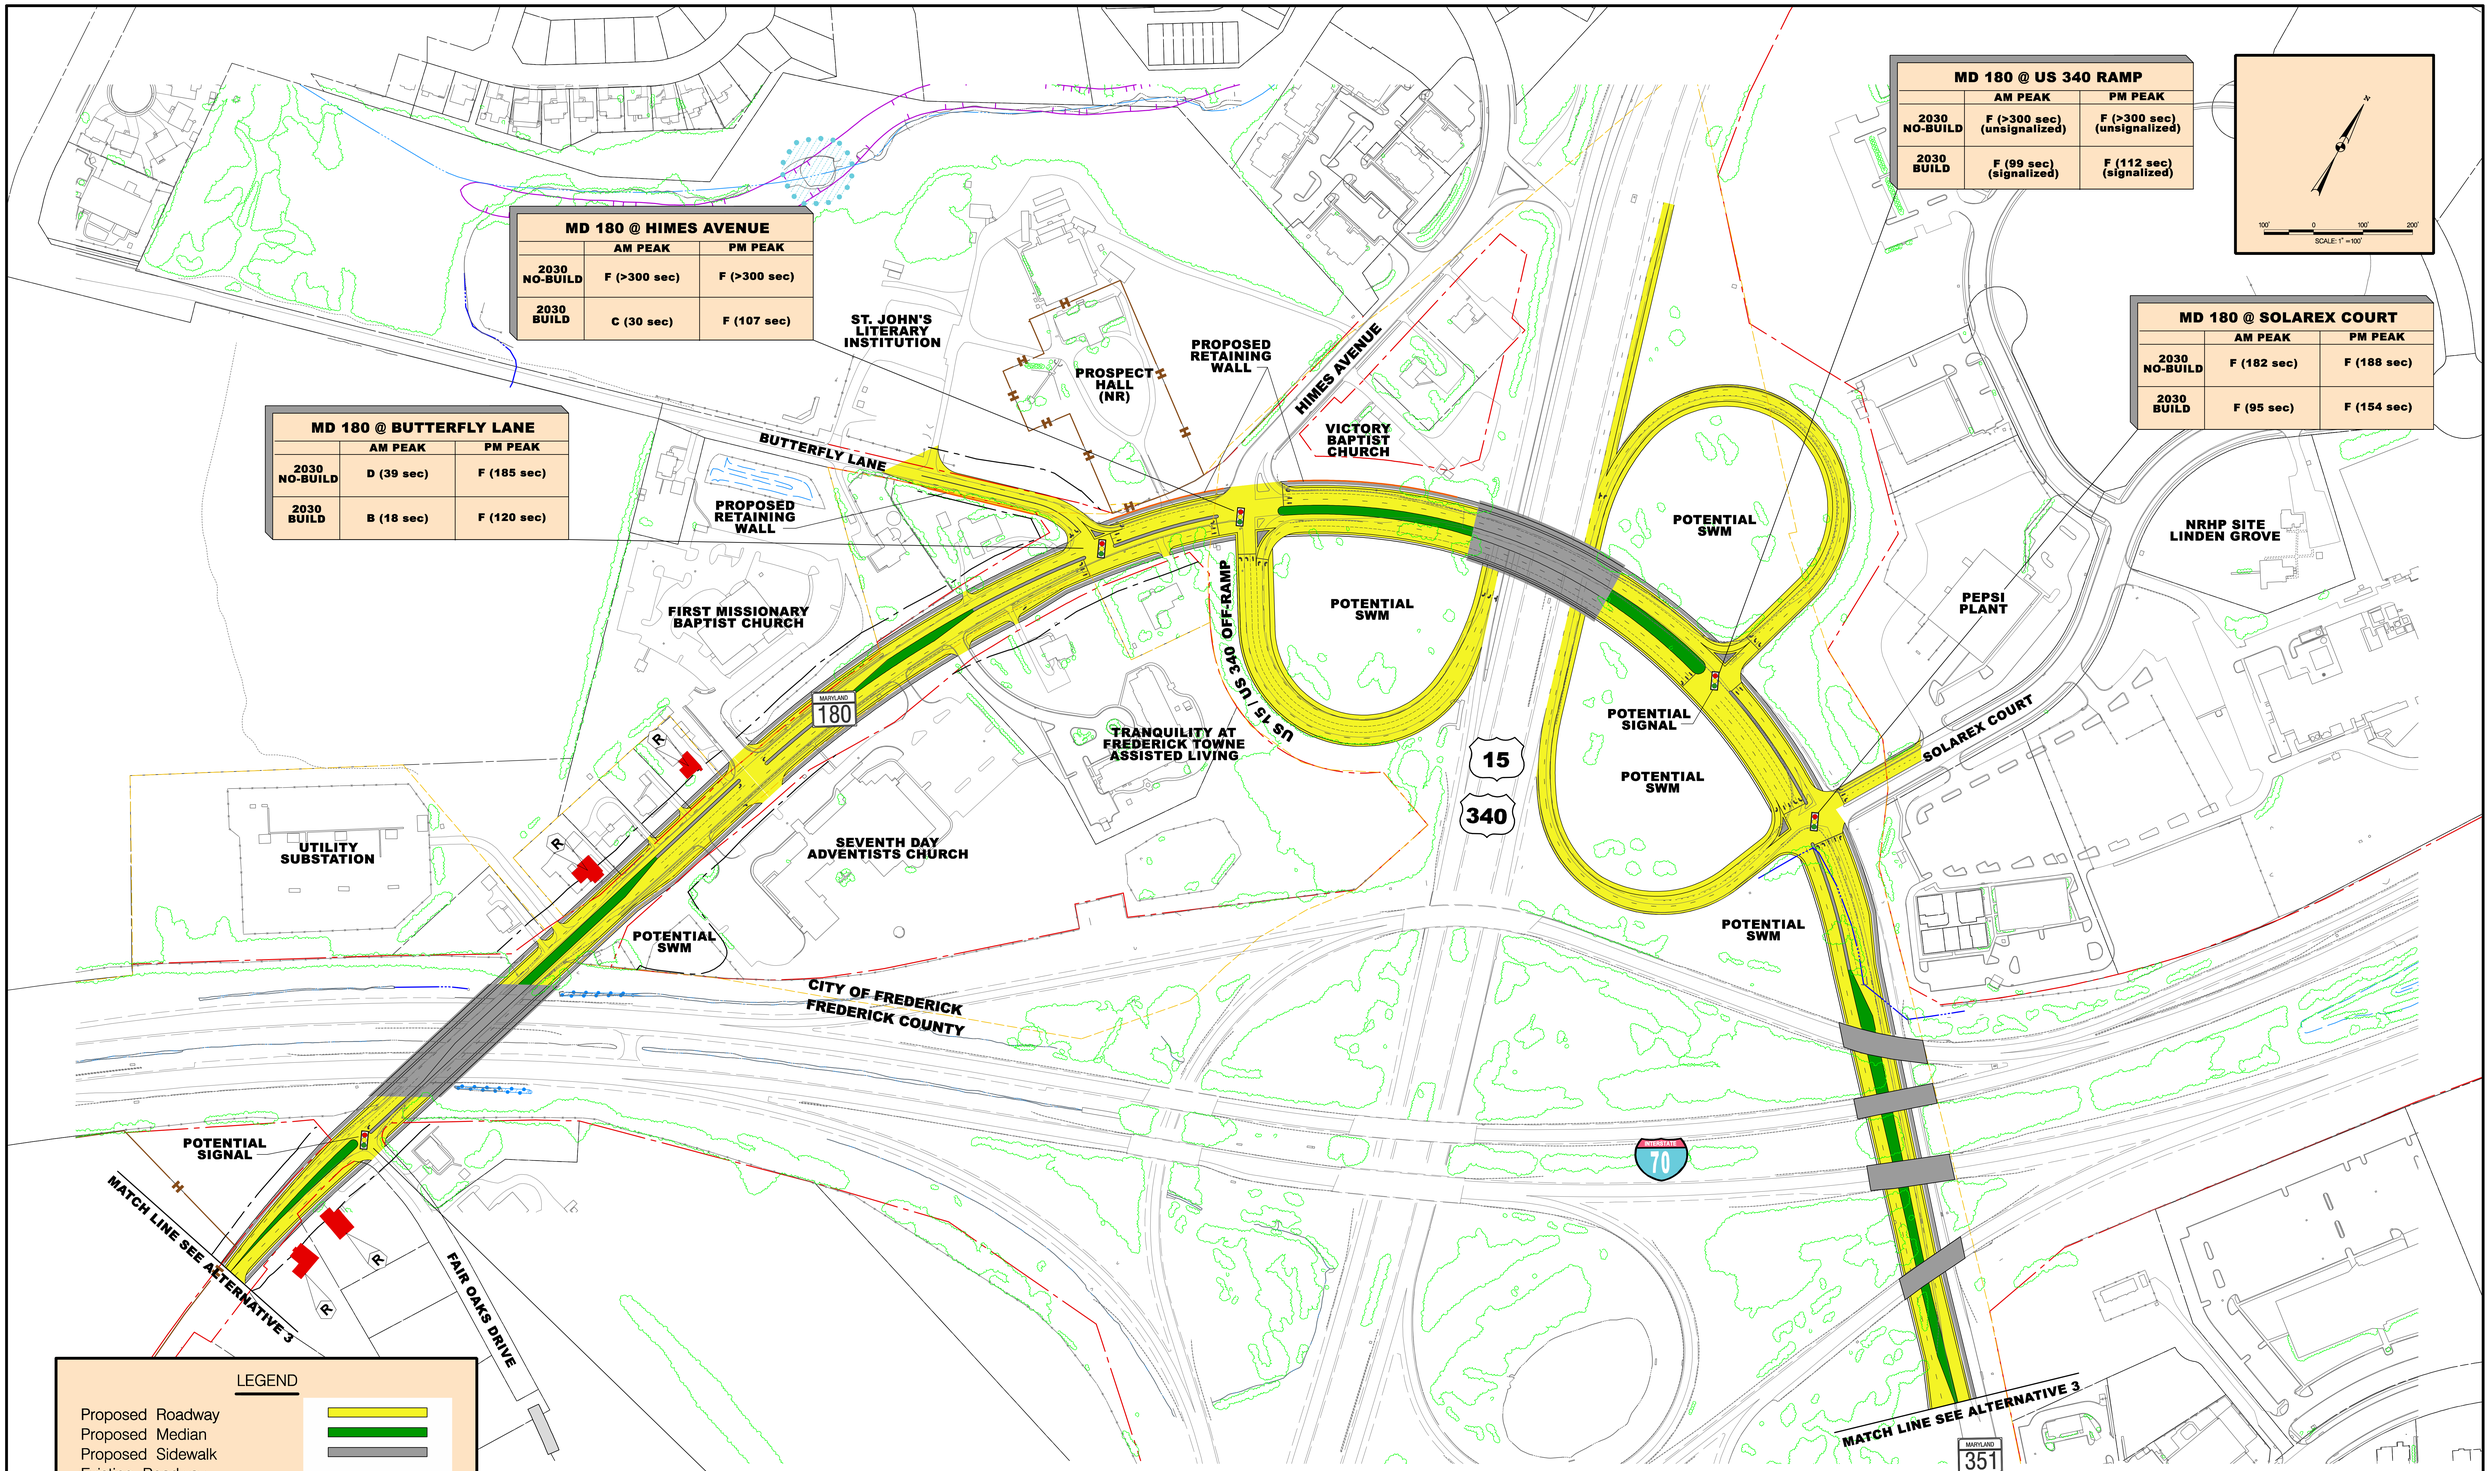

LEGEND

- Proposed Roadway
- Proposed Median
- Proposed Sidewalk
- Existing Roadway
- Existing Right of Way
- Proposed Right of Way
- Existing Property
- Waters of the US
- FEMA 100–Year Floodplain
- Wetland – GIS
- Wetland – Delineated
- Historic Boundary
- Potential Res. Displacement
- Potential Bus. Displacement
- Forest
- Park Boundary
- City – County Line
- Proposed Retaining Wall

MAP KEY

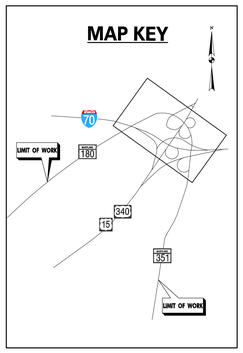

MD 180/ MD 351
PROJECT PLANNING STUDY
US 340 INTERCHANGE OPTION A

MARYLAND DEPARTMENT OF TRANSPORTATION
STATE HIGHWAY ADMINISTRATION
PROJECT MANAGEMENT DIVISION
1"=100' SCALE

BACKGROUND MAPPING SOURCE
MD SHA
FEBRUARY 2006

JUNE 2009