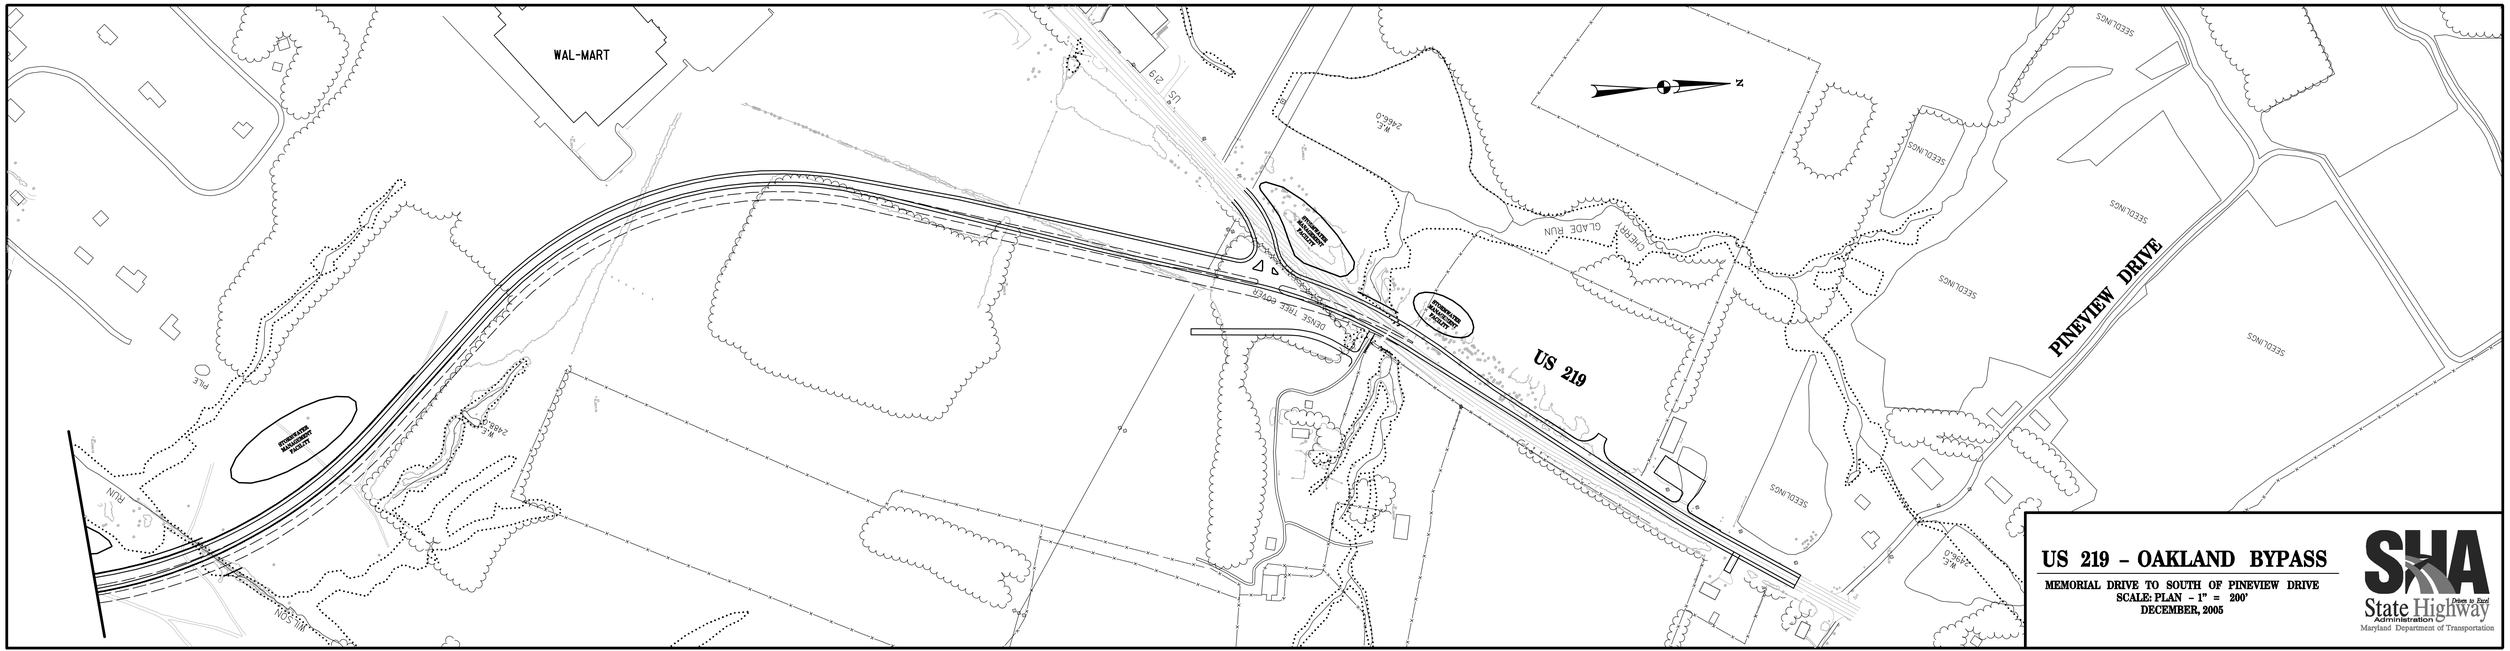
WAL-MART
US 219
PINEVIEW DRIVE
STORMWATER MANAGEMENT FACILITY
STORMWATER MANAGEMENT FACILITY
STORMWATER MANAGEMENT FACILITY
DEDGE TIBE EDGE
CLADE RUN
CHERRY
SEEDLINGS
SEEDLINGS
SEEDLINGS
SEEDLINGS
SEEDLINGS
SEEDLINGS
SEEDLINGS
PILE
RUN
MILSON
N
US 219
US 219 – OAKLAND BYPASS
MEMORIAL DRIVE TO SOUTH OF PINEVIEW DRIVE
SCALE: PLAN – 1" = 200'
DECEMBER, 2005
SHA
State Highway Administration
Maryland Department of Transportation