MD 24 SECTION G - CONCEPT 1

20 SCALE
AERIAL PHOTOGRAPHY 2013
Harford County

PAVEMENT LEGEND
- FULL DEPTH PAVEMENT
- PAVEMENT RESURFACING
- RETAINING WALL
- DITCH LINE
- EXISTING RIGHT OF WAY LINE
- PROPOSED GUARDRAIL
- PROPERTY LINES
- LIMIT OF GRADING

Harford County Vicinity Map

NOTE:
INFORMATION SHOWN ON THIS DISPLAY IS SUBJECT TO REFINEMENT DURING FINAL DESIGN

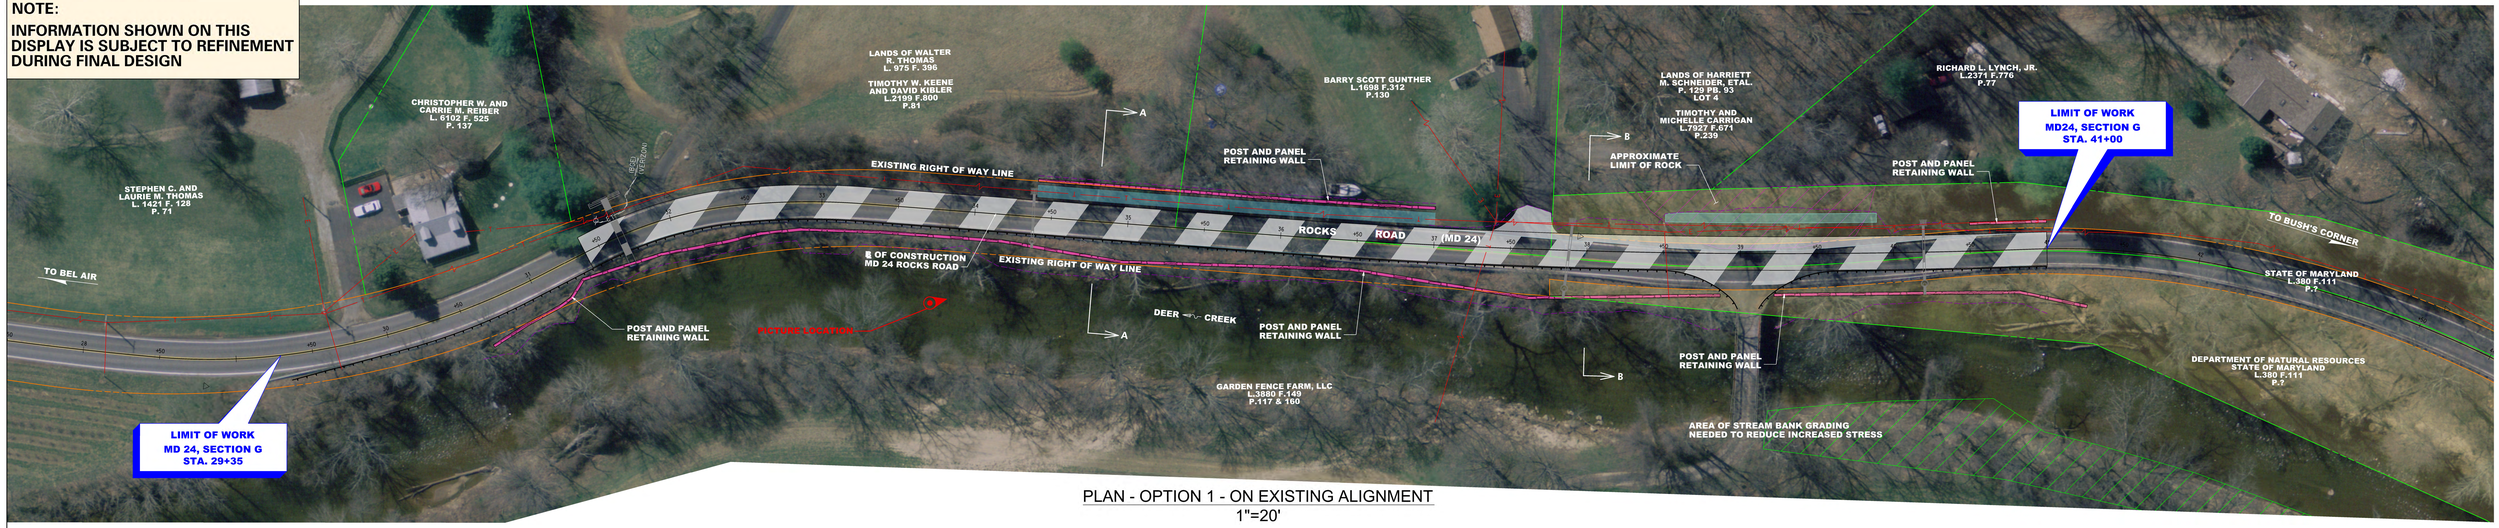

PLAN - OPTION 1 - ON EXISTING ALIGNMENT
1"=20'

POST AND PANEL RETAINING WALL

LOOKING NORTH ALONG MD 24 - EXISTING

LOOKING NORTH ALONG MD 24 - PROPOSED

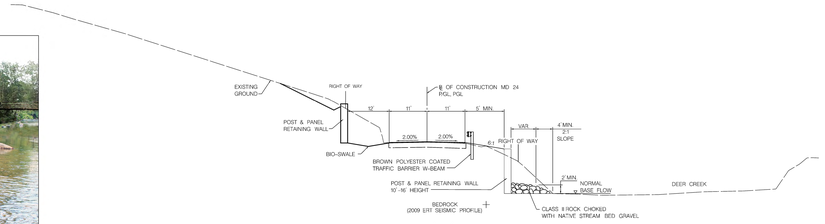

A-A
NOT TO SCALE

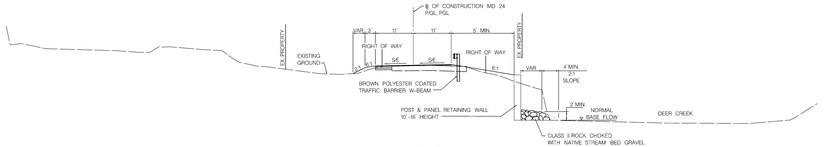

B-B
NOT TO SCALE