MD 24 SECTION G - OPTION 5

20 SCALE
AERIAL PHOTOGRAPHY 2013
Harford County

PAVEMENT LEGEND
FULL DEPTH PAVEMENT

PROFILE LEGEND:
PROPOSED BENCH
SURVEYED THALWEG
SURVEYED WATER SURFACE
PREDICTED LONG-TERM BED DEGREDATION
BEDROCK (FROM GEOPHYSICAL SURVEY)

Harford County
Vicinity Map

NOTE:
INFORMATION SHOWN ON THIS DISPLAY IS SUBJECT TO REFINEMENT DURING FINAL DESIGN

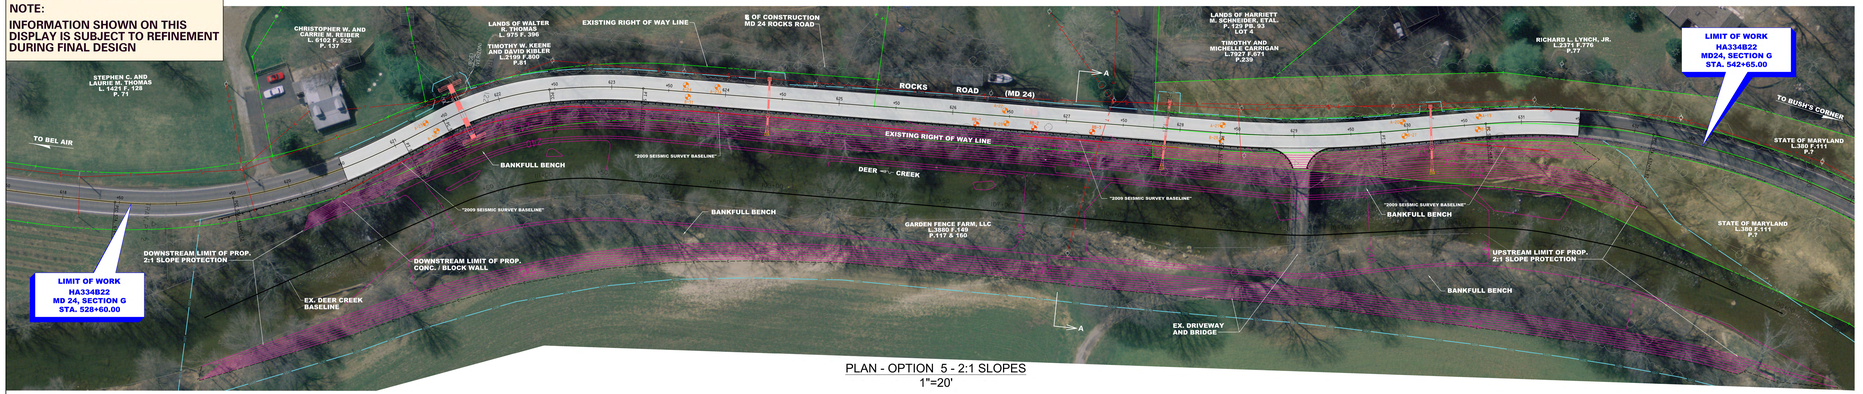

PLAN - OPTION 5 - 2:1 SLOPES
1"=20'

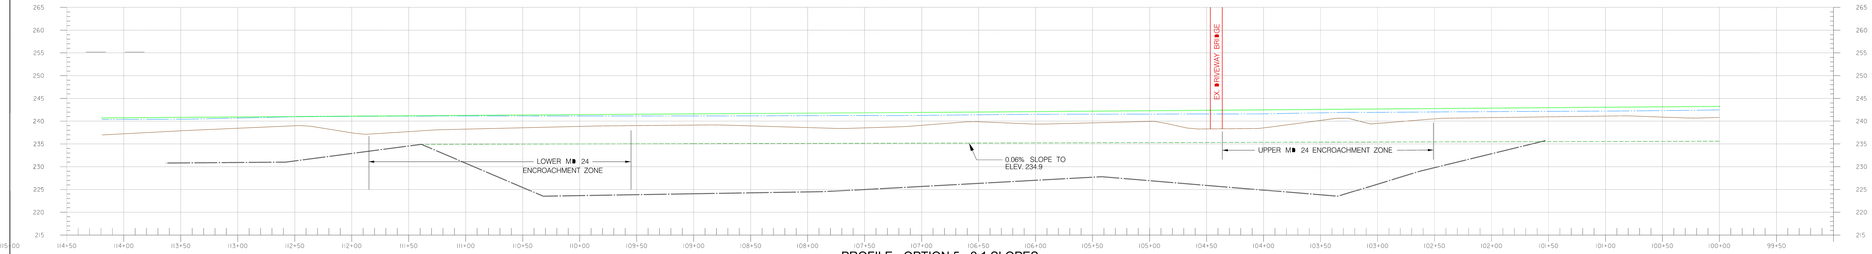

PROFILE - OPTION 5 - 2:1 SLOPES
1"=20' H, 1"=5' V

NO SHIFT OF MD 24; 2:1 ROADWAY EMBANK SLOPE DEER CREEK CHANNEL & FLOODPLAIN GRADING

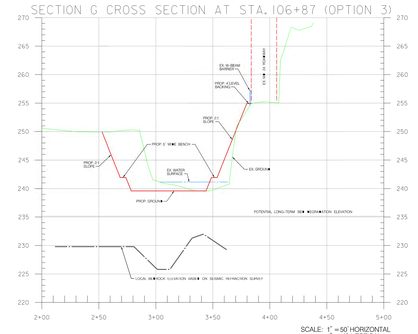

SCALE: 1" = 50' HORIZONTAL
1" = 10' VERTICAL

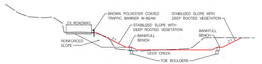

A-A
NOT TO SCALE