Alternative 1 - No Build

MARYLAND 97

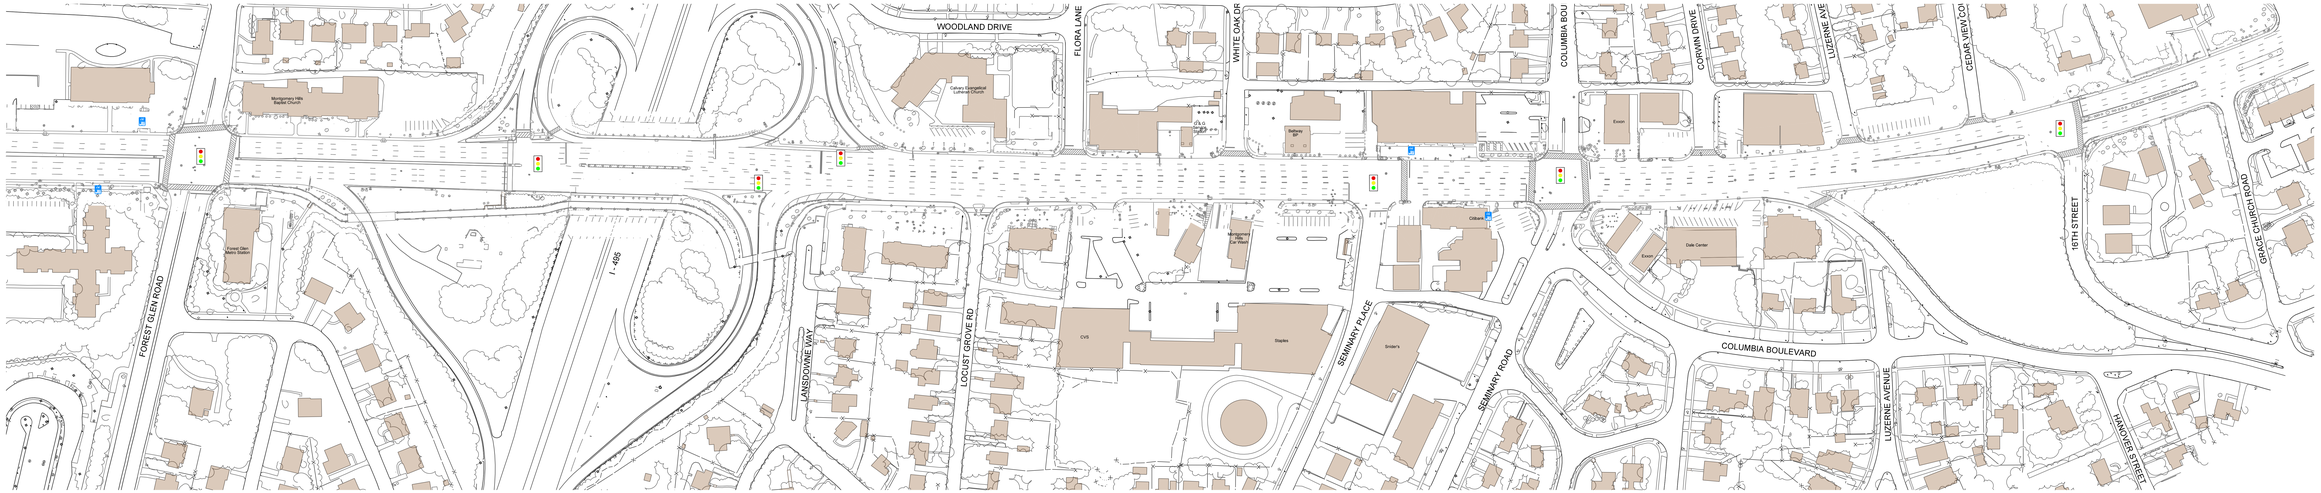

LEGEND

- PROPOSED SIDEWALK
- PROPOSED MEDIAN / BUFFER
- PROPOSED ROADWAY
- CUTAFILL BOUNDARY
- DISPLACEMENTS
- BIKE BOX / THRU POCKET SHADING
- PROPOSED DRIVEWAY
- LIMIT OF DISTURBANCE BUFFER
- EXISTING SIGNAL LOCATION
- POTENTIAL SIGNAL LOCATION
- SIGNAL TO BE REMOVED

SHA MARYLAND DEPARTMENT OF TRANSPORTATION STATE HIGHWAY ADMINISTRATION PROJECT PLANNING DIVISION

Alternative 1

November 2015

Scale: 1"=80'