Alternatives 3, 5, 5B, Cycle Track - Parking Impacts and Opportunities

MARYLAND 97

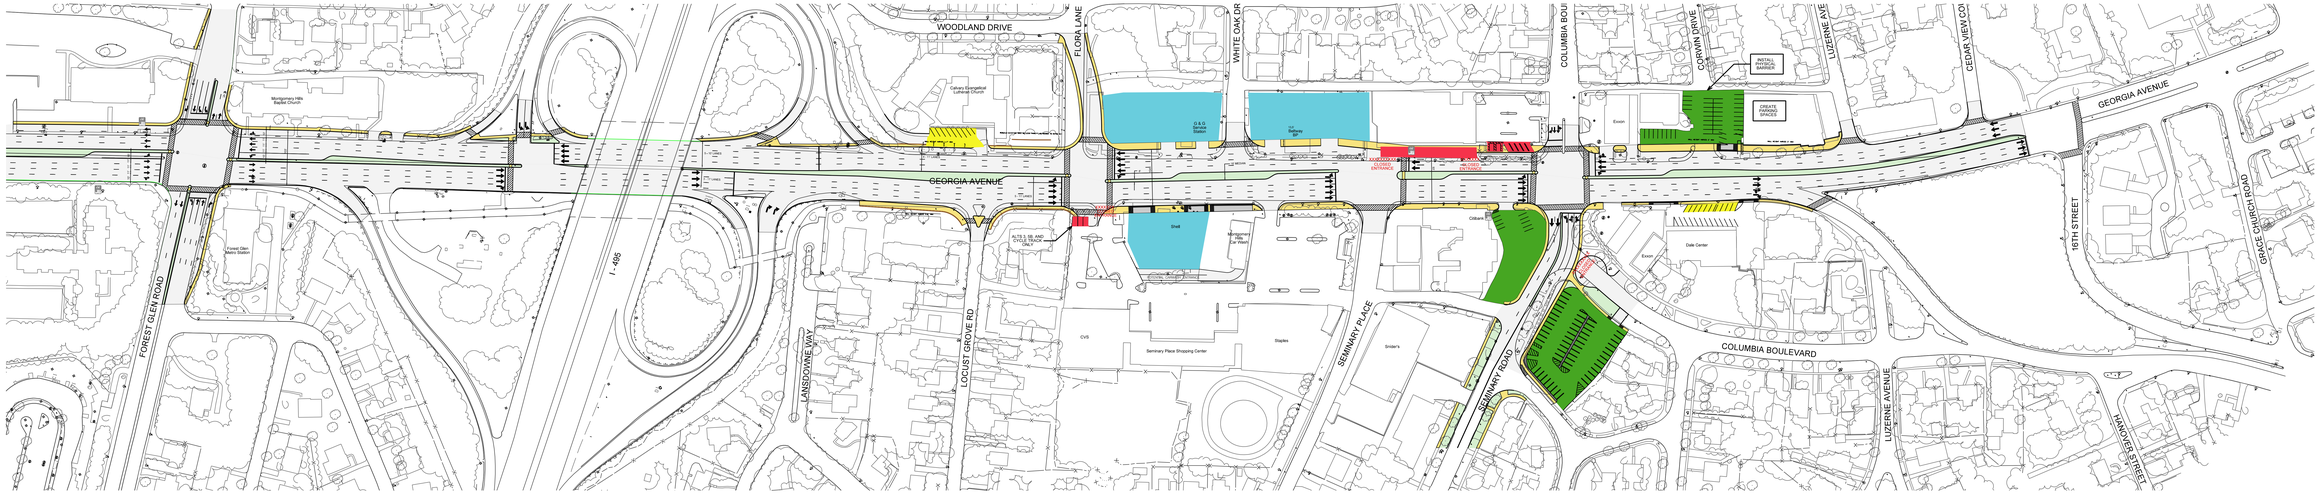

LEGEND

- TOTAL PARKING REMOVAL AREA
- PARTIAL PARKING REMOVAL AREA
- MODIFIED PARKING AREA
- POTENTIAL PARKING AREA

MARYLAND DEPARTMENT OF TRANSPORTATION
STATE HIGHWAY ADMINISTRATION
PROJECT PLANNING DIVISION

Alternatives 3, 5, 5B and Cycle Track

November 2015

Scale: 1" = 80'