Alternative 3 - Master Plan

MARYLAND 97

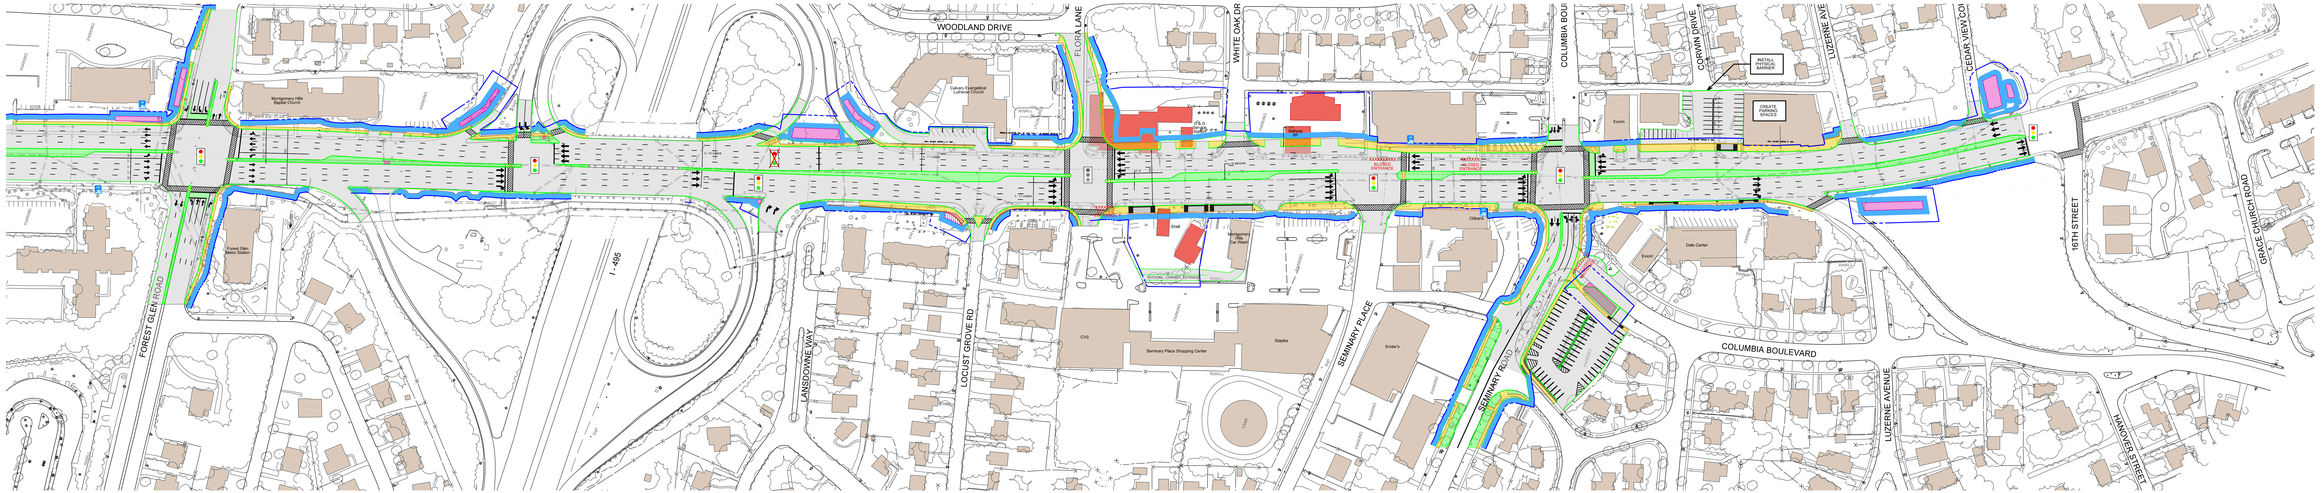

LEGEND

- PROPOSED SIDEWALK
- PROPOSED MEDIAN / BUFFER
- PROPOSED ROADWAY
- CUTFILL BOUNDARY
- DISPLACEMENTS
- BIKE BOX / THRU POCKET SHADING
- PROPOSED DRIVEWAY
- LIMIT OF DISTURBANCE BUFFER
- EXISTING SIGNAL LOCATION
- POTENTIAL SIGNAL LOCATION
- SIGNAL TO BE REMOVED
- STORMWATER MANAGEMENT FEATURE

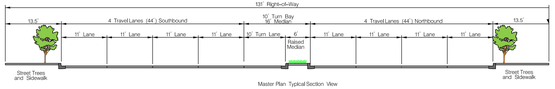

Master Plan Typical Section View

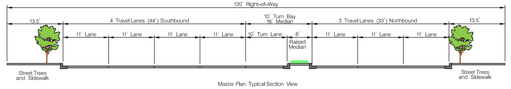

Master Plan Typical Section View

MARYLAND DEPARTMENT OF TRANSPORTATION
STATE HIGHWAY ADMINISTRATION
PROJECT PLANNING DIVISION

Alternative 3

November 2015

Scale: 1" = 60'