SHA State Highway Administration
Maryland Department of Transportation

50 SCALE
AERIAL PHOTOGRAPHY 2013
Montgomery County

MD 97 BROOKEVILLE PROJECT

Legend

- Hot Mix Asphalt Pavement
- Truck Apron
- Bridge
- Concrete Roadway
- Pavement Resurfacing
- Sidewalk / Median

Montgomery County
Vicinity Map

NOTE:
INFORMATION SHOWN ON THIS DISPLAY IS SUBJECT TO REFINEMENT DURING FINAL DESIGN

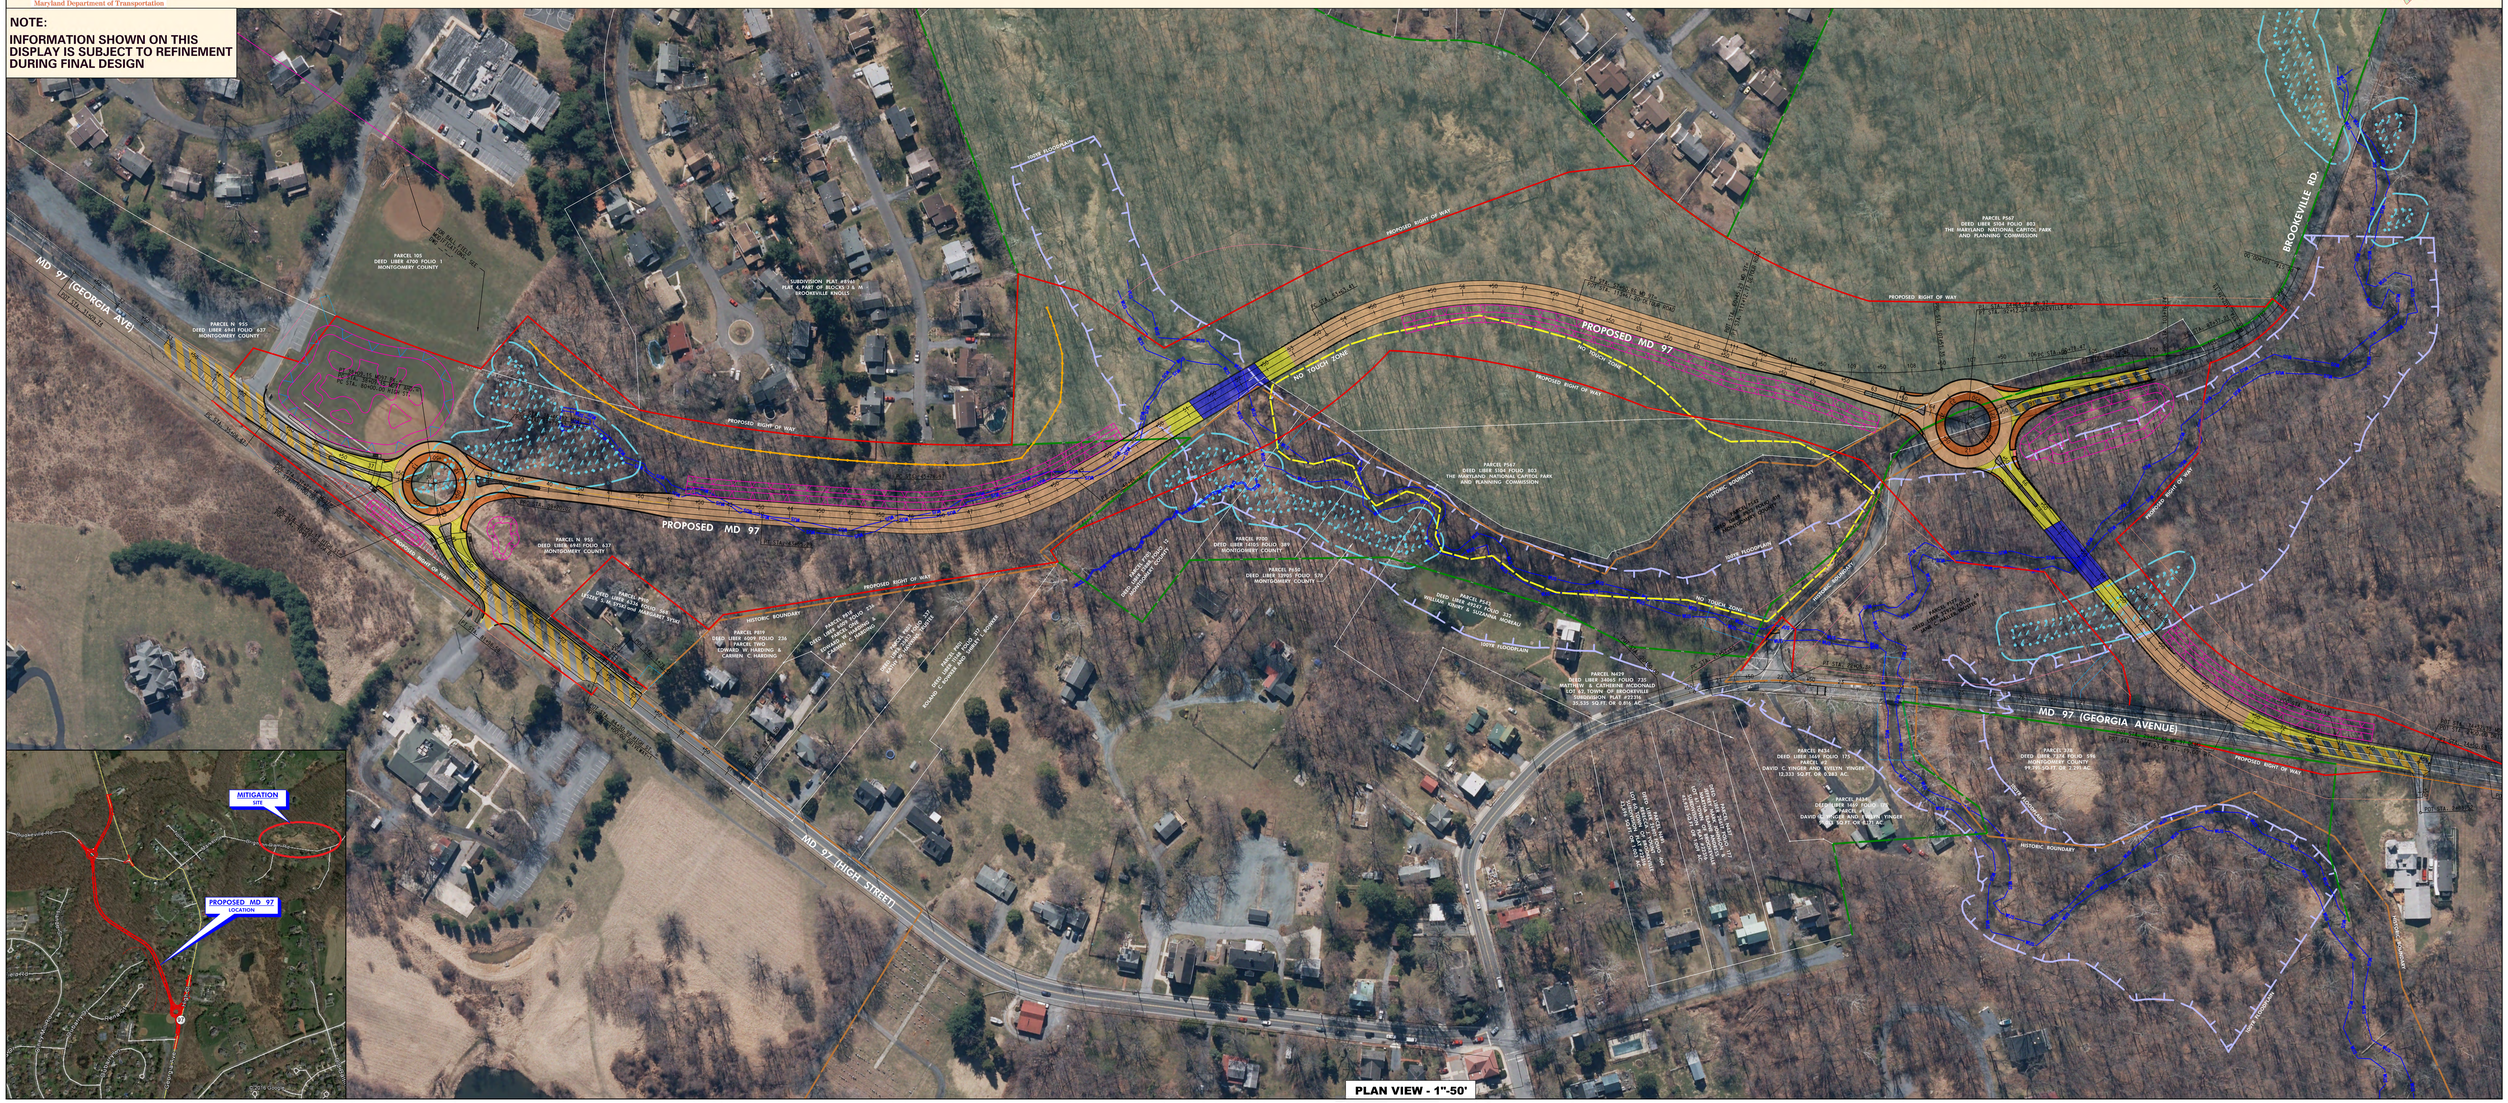

PLAN VIEW - 1"=50'