MD 500 COMMUNITY SAFETY AND ENHANCEMENT PROJECT
FROM WASHINGTON D.C. LINE (EASTERN AVENUE) TO MD 208 (HAMILTON STREET)

State Highway Administration — Drive to Excel — Maryland Department of Transportation

N

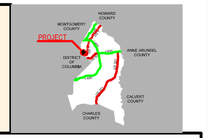

MD 500 - Concept Plantings

Princeton Elm (Ulmus americana 'Princeton')

PRINCETON ELM (Fall Color)

OCTOBER GLORY MAPLE (Acer rubrum "October Glory')

OCTOBER GLORY MAPLE (Fall Color)

SERVICEBERRY(Amelanchier canadensis)

SERVICEBERRY (Fall color)

EASTERN REDBUD (Flower)

EASTERN REDBUD (Cercis canadensis)

YOSHINO CHERRY (Prunus x yeodensis) *not native

YOSHINO CHERRY (Flower)

Native Shade and Ornamental Trees

SWITCHGRASS (Panicum virgatum)

BROOMSEDGE (Andropogon virginicus)

FEATHER REED GRASS (Calamagrostis × acutiflora 'Overdam')

INDIAN GRASS (Sorghastrum nutans)

Native Ornamental Grasses

STAGHORN SUMAC (Flower)

STAGHORN SUMAC (Rhus typhina)

WINTERBERRY (Ilex verticillata)

WINTERBERRY (Fruit)

RED CHOKEBERRY (Fruit)

RED CHOKEBERRY (Aronia arbutifolia)

Native Shrubs

BUTTERFLY WEED (Flower)

BUTTERFLY WEED (Asclepias tuberosa)

BLUE VERVAIN (Verbena hastata)

NEW YORK IRONWEED (Vernonia novaboracensis)

BEE BALM (Monarda fistulosa)

BEE BALM (Flower)

SWAMP SUNFLOWER (Helianthus angustifolius)

JOE PYE WEED (Eupatorium perfoliatum)

RUDBECKIA HIRTA (Black Eyed Susan)

NEW ENGLAND ASTER (Symphiotrichum novae-angliae)

NEW ENGLAND ASTER (Flower)

Native Perennials

March 18, 2015

MD 500 COMMUNITY SAFETY AND ENHANCEMENT PROJECT
FROM WASHINGTON D.C. LINE (EASTERN AVENUE) TO MD 208 (HAMILTON STREET)

MD 500 - Concept Illustrative Sections

Section 208: 2100 Block of Queens Chapel Road

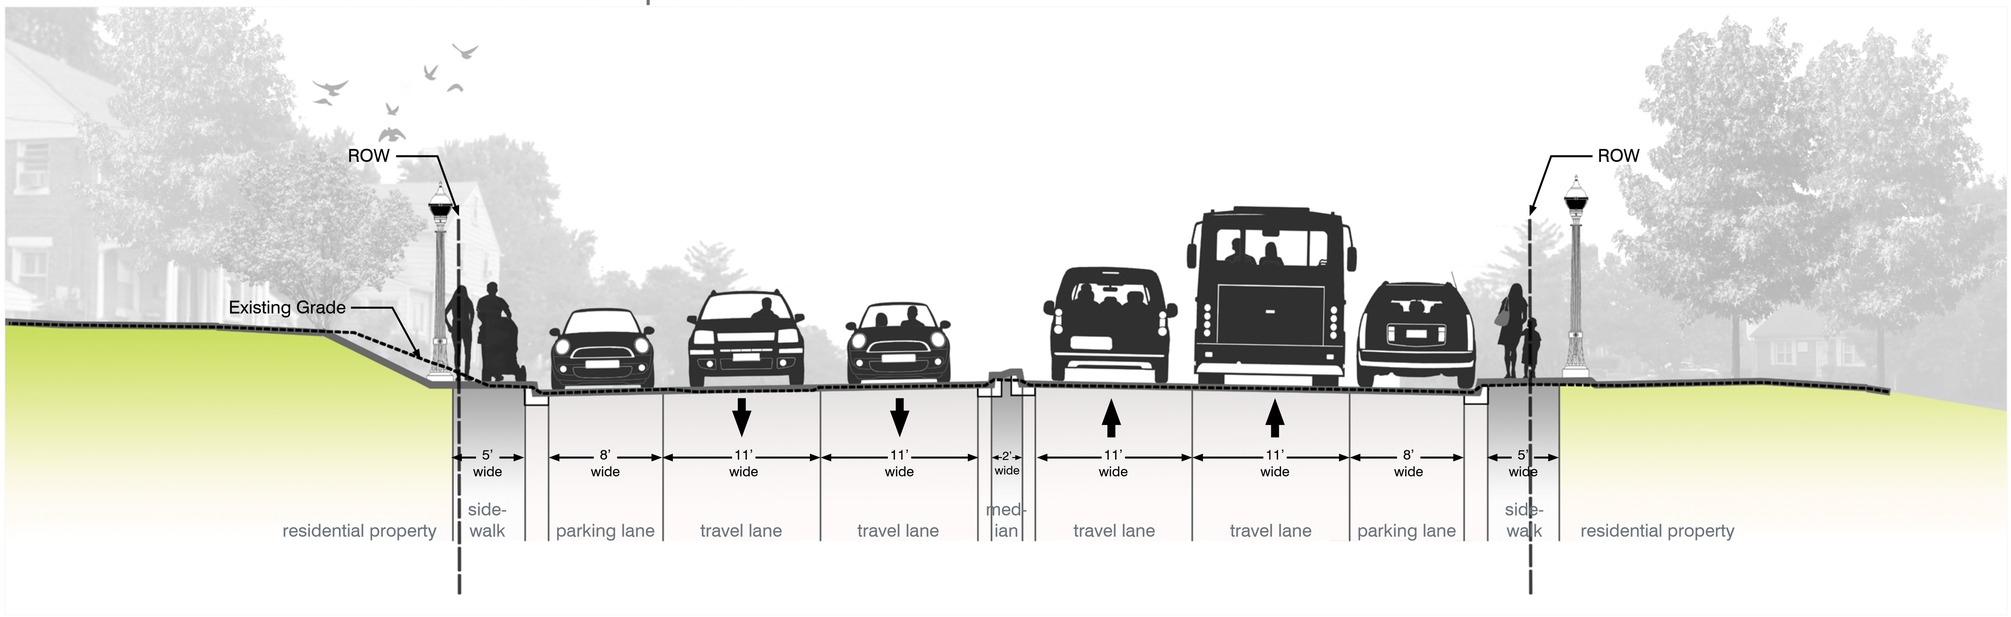

Section 212.25: 2200 Block of Queens Chapel Road

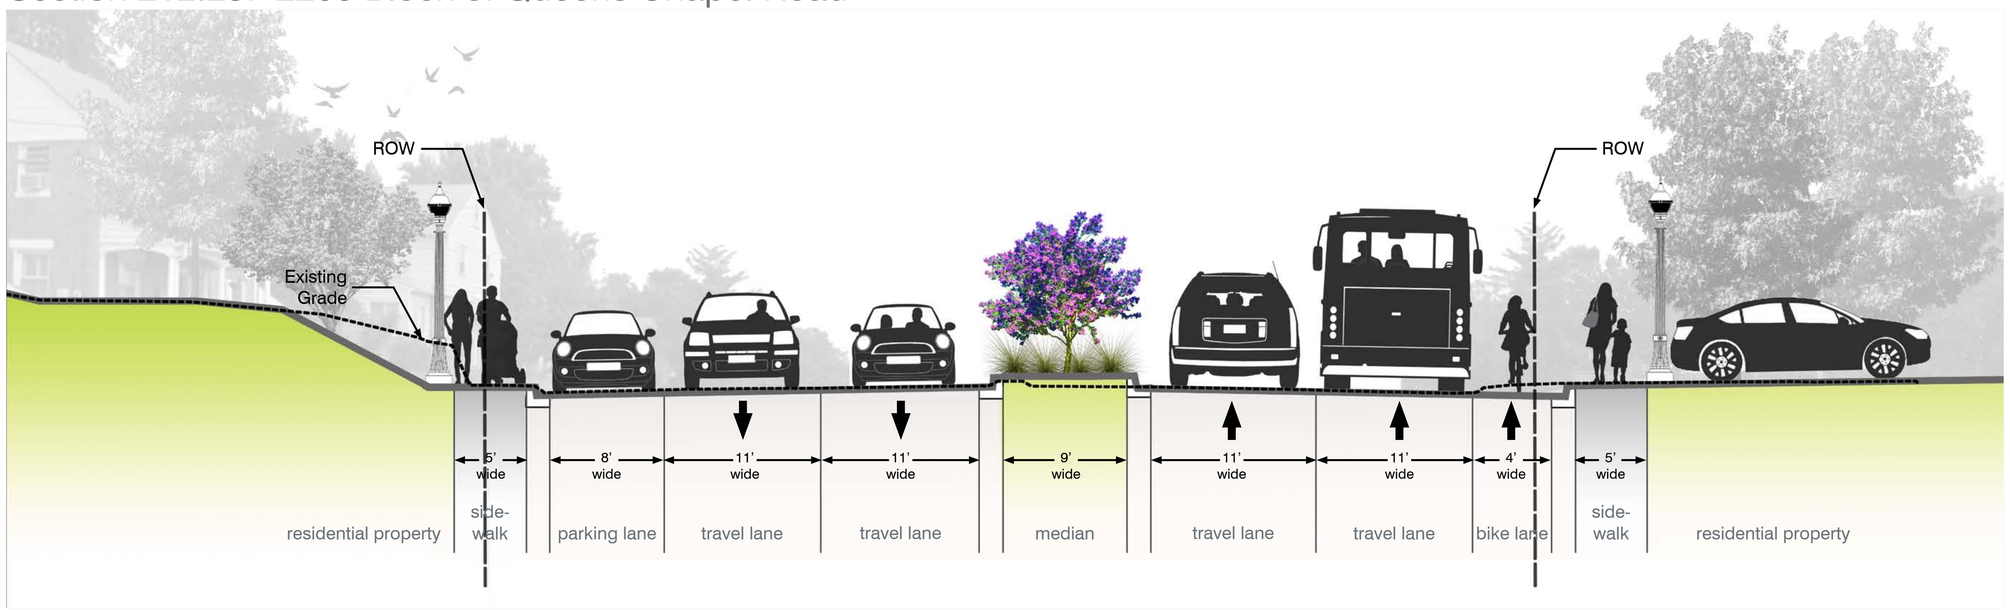

Scale: 1" = 5'-0"

0 5 10 15

March 18, 2015

MD 500 COMMUNITY SAFETY AND ENHANCEMENT PROJECT
FROM WASHINGTON D.C. LINE (EASTERN AVENUE) TO MD 208 (HAMILTON STREET)

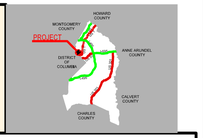

Section 228.50: 2700 Block of Queens Chapel Road

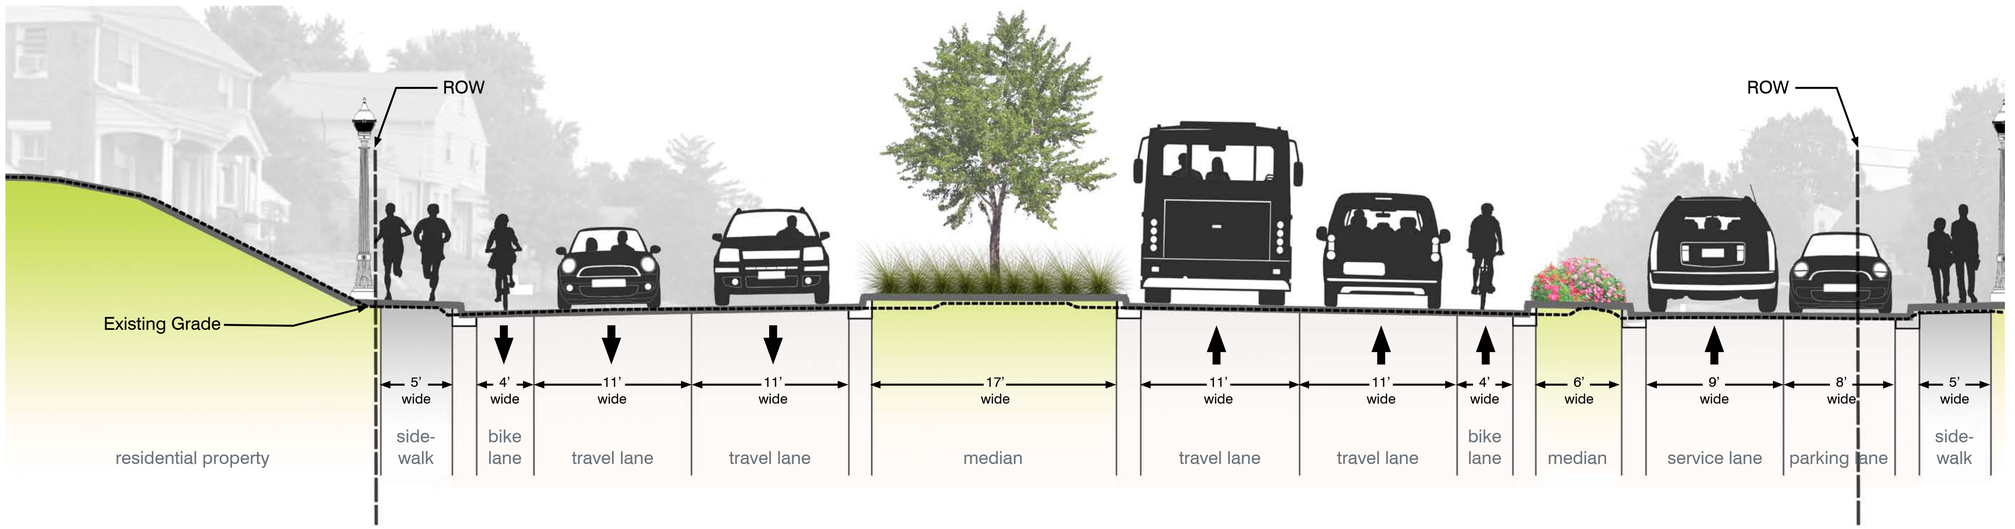

Section 247: 3500 Block of Queens Chapel Road

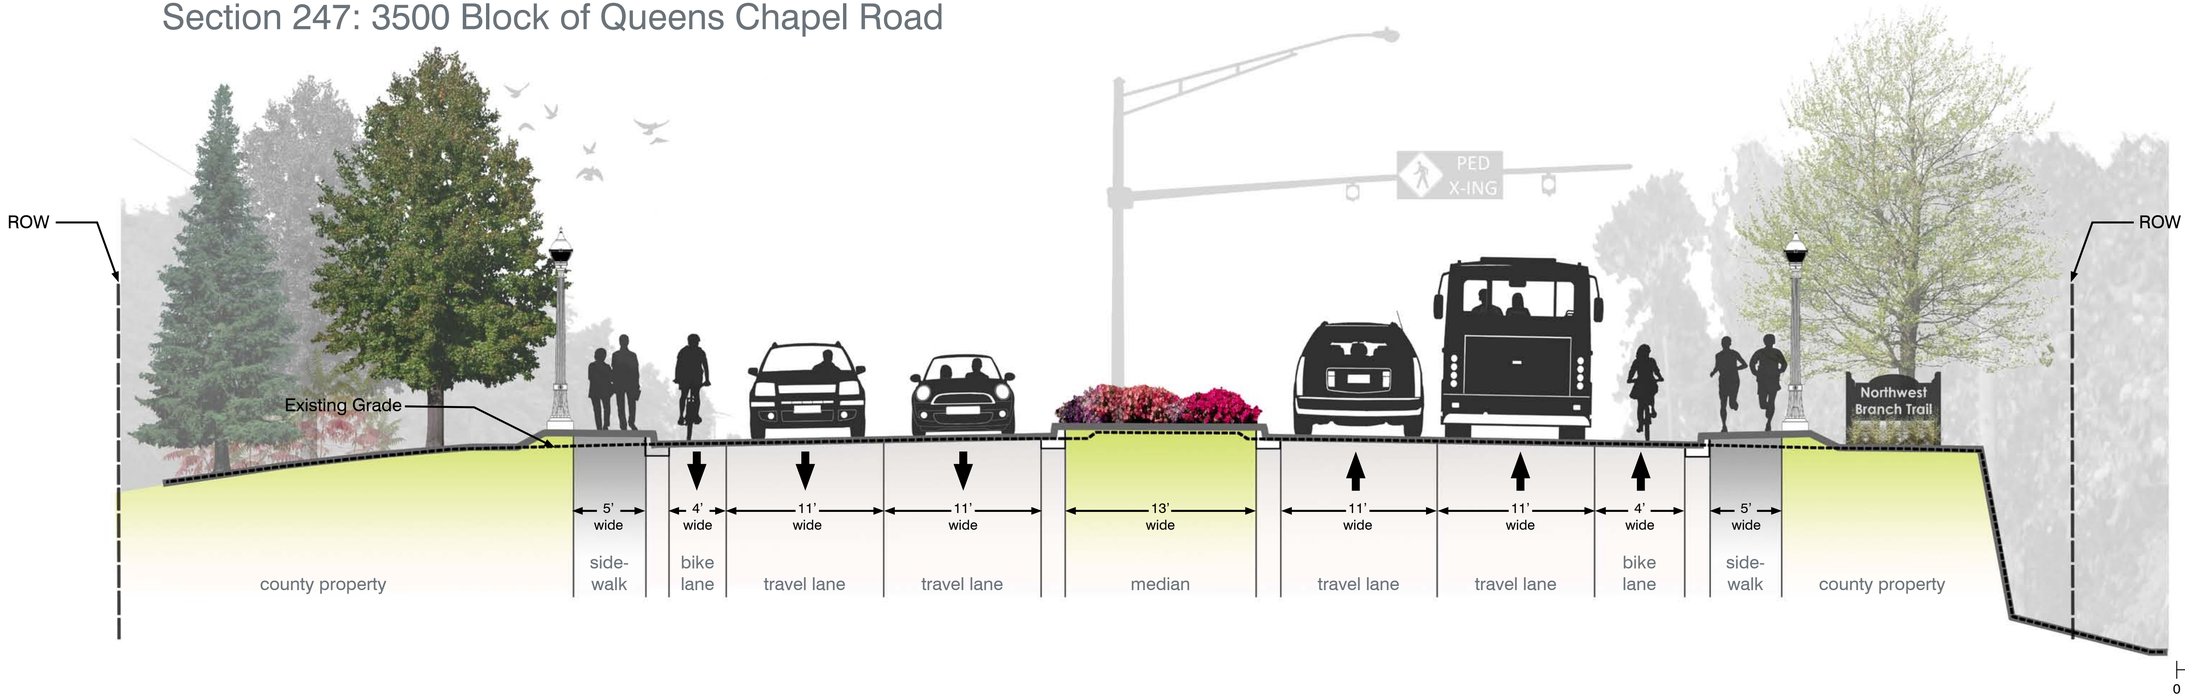

March 18, 2015