MARYLAND

5

ALTERNATIVE 3: EXPRESSWAY UPGRADE SOUTH OF MD 223

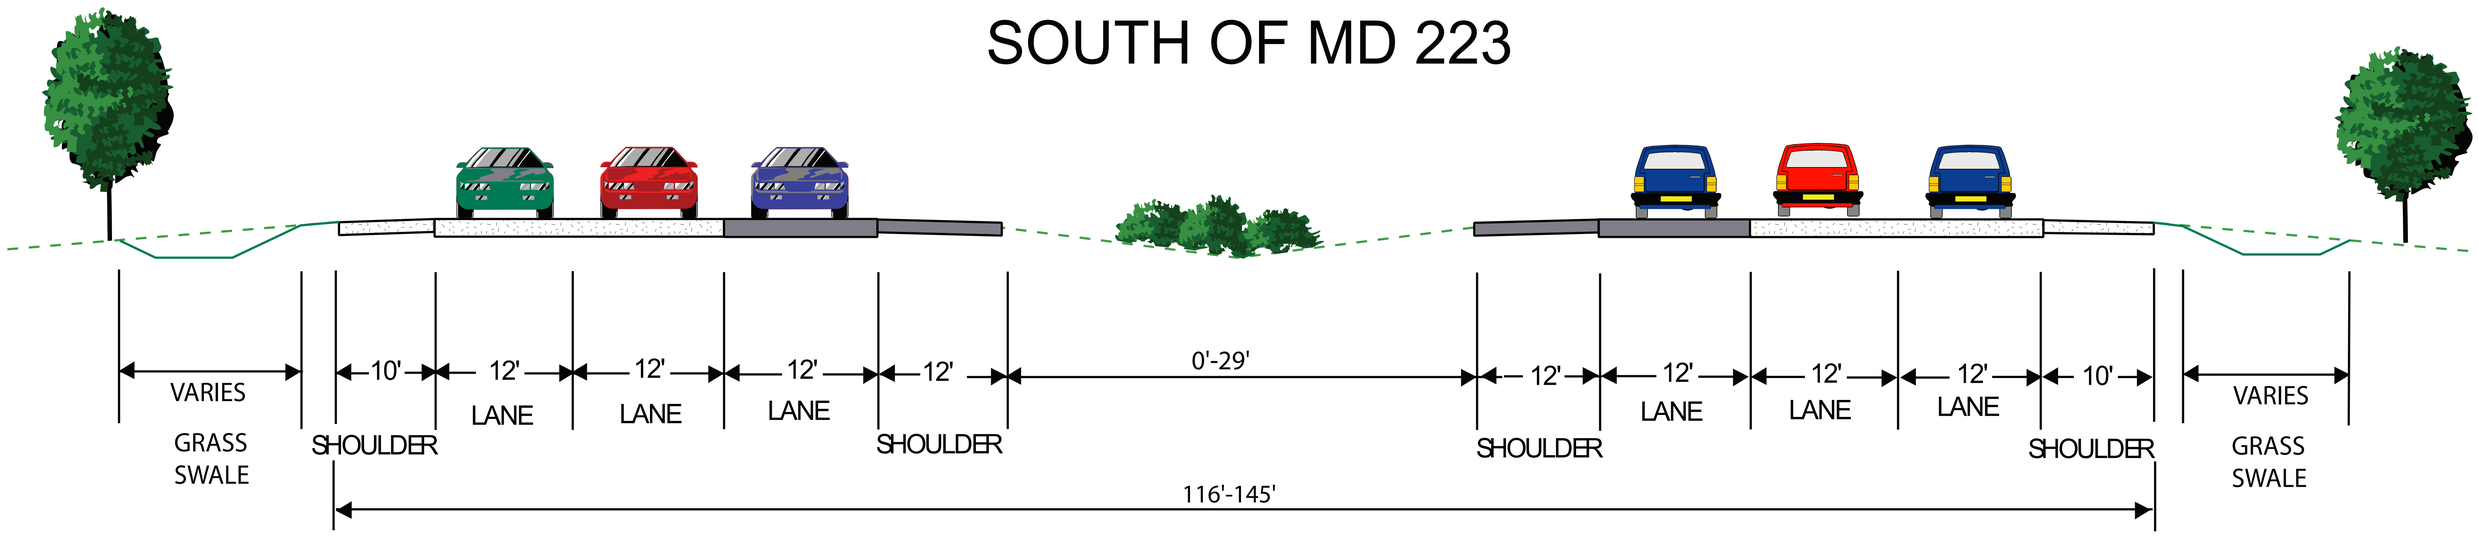

LEGEND

EXISTING ROADWAY

PROPOSED ROADWAY

NOT TO SCALE

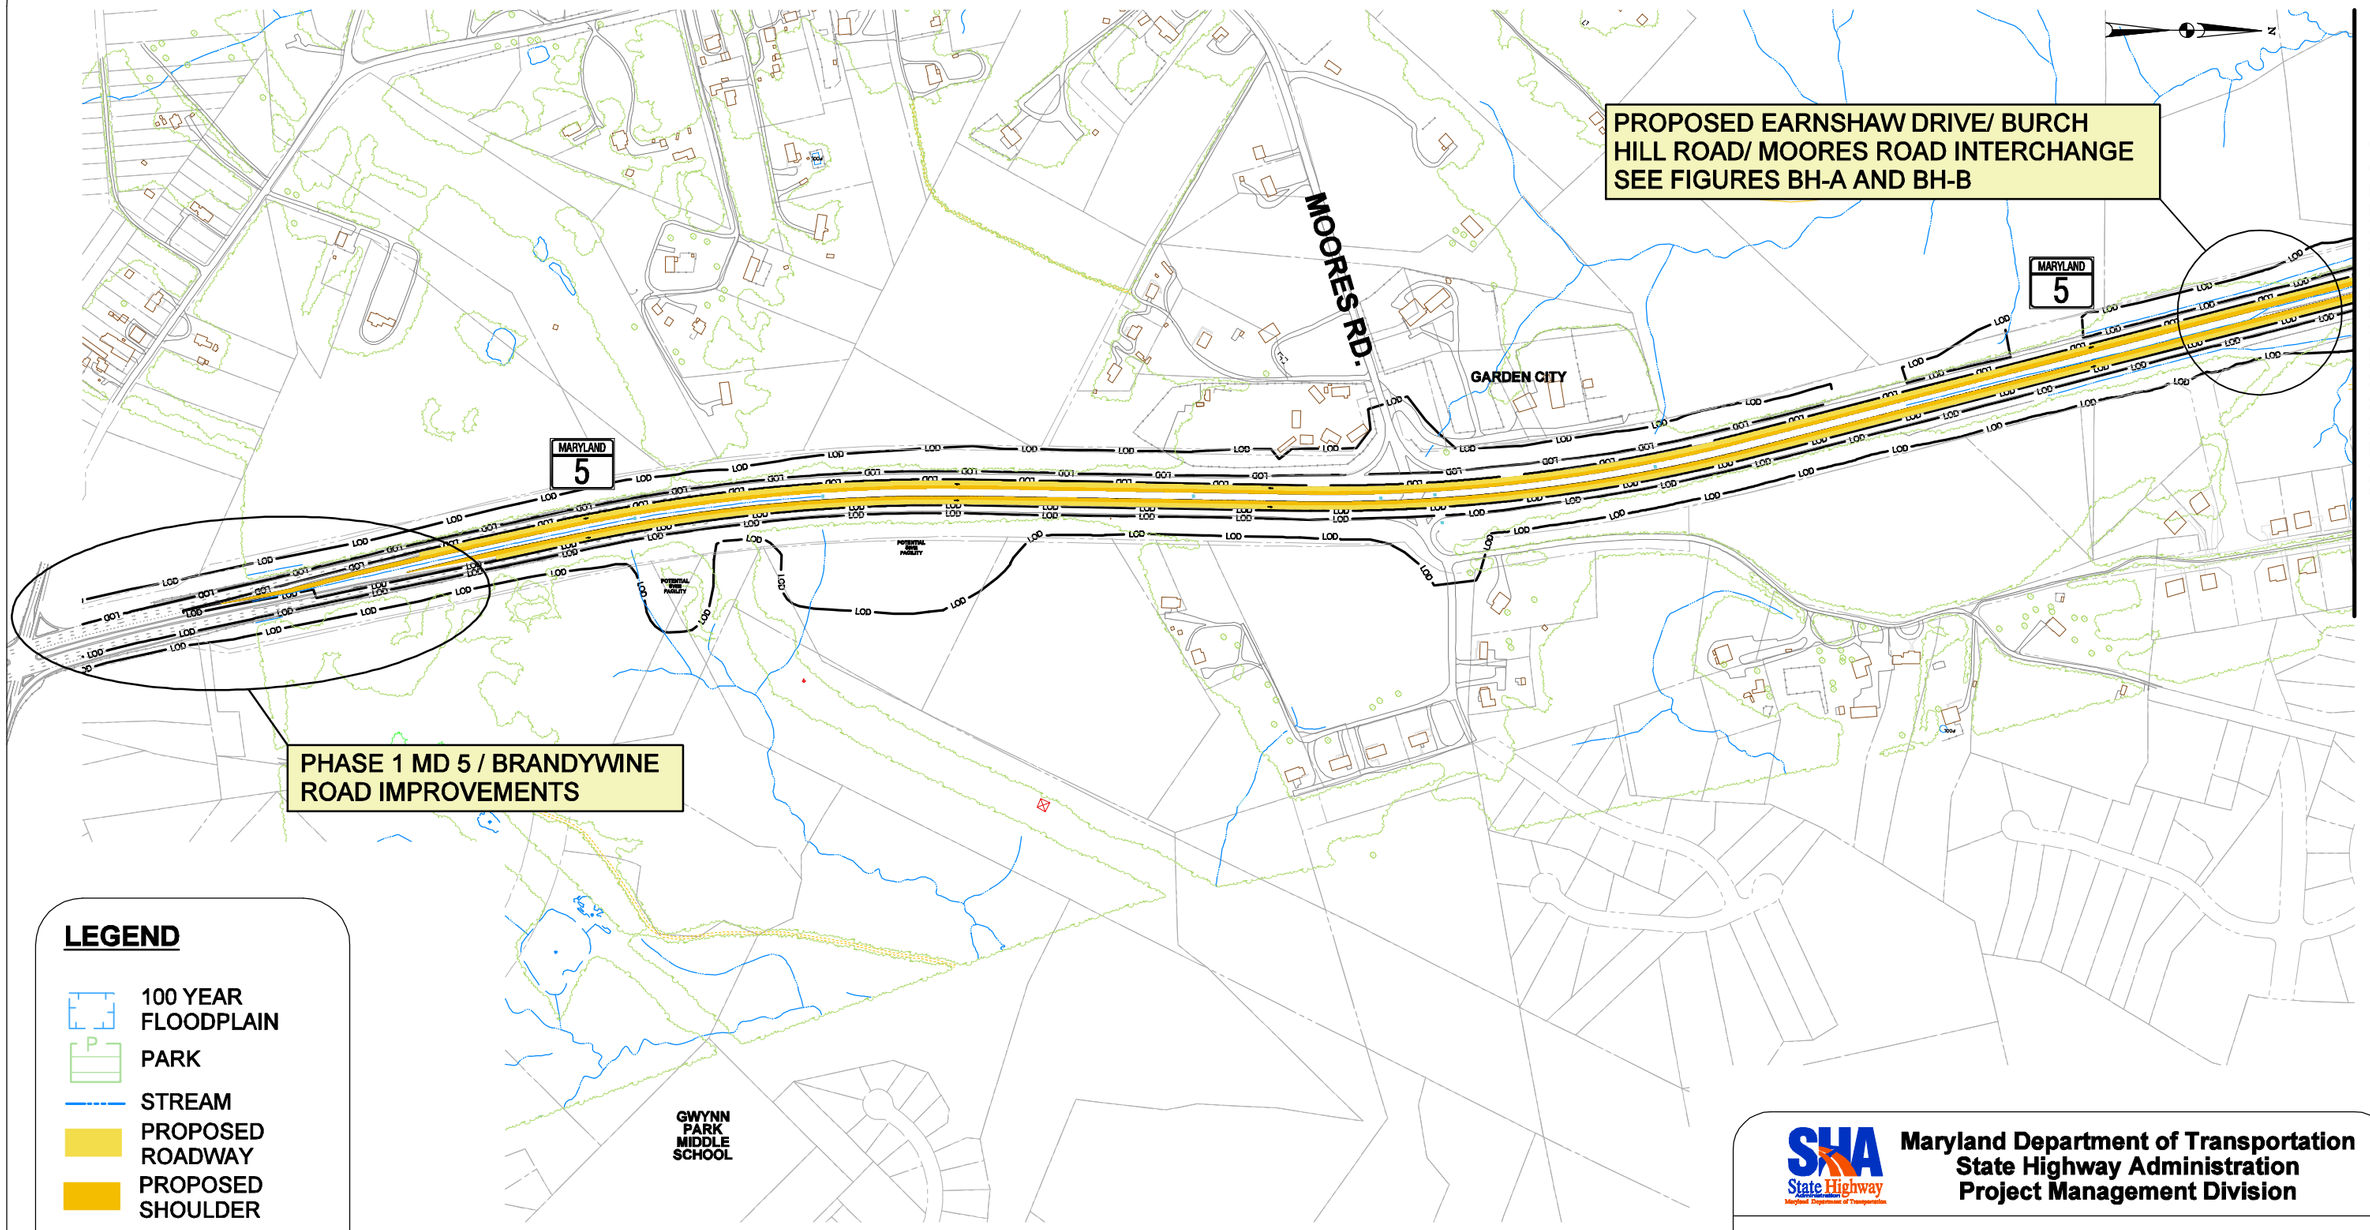

LEGEND

- 100 YEAR FLOODPLAIN
- PARK
- STREAM
- PROPOSED ROADWAY
- PROPOSED SHOULDER
- PROPOSED BRIDGE
- –LOD– LIMIT OF DISTURBANCE
- POTENTIAL PROPERTY DISPLACEMENT

Maryland Department of Transportation
State Highway Administration
Project Management Division

MD 5 CORRIDOR TRANSPORTATION STUDY

Alternative 3

SCALE	DATE	FIGURE
1" = 500'	APRIL 2012	3-1

MATCHLINE SEE FIGURE 3-1

MATCHLINE SEE FIGURE 3-3

PISCATAWAY CREEK STREAM VALLEY PARK

BURCH HILL RD.

ED'S PLANT WORLD

MARYLAND 5

CRESTWOOD TURN

CRESTWOOD AVE.

EARNSHAW DR.

CLINTON ACRES

POTENTIAL SWM FACILITY

LOD

N

LEGEND

- 100 YEAR FLOODPLAIN
- PARK
- STREAM
- PROPOSED ROADWAY
- PROPOSED SHOULDER
- PROPOSED BRIDGE
- –LOD– LIMIT OF DISTURBANCE
- POTENTIAL PROPERTY DISPLACEMENT

Maryland Department of Transportation
State Highway Administration
Project Management Division

MD 5 CORRIDOR TRANSPORTATION STUDY

Alternative 3

SCALE	DATE	FIGURE
1" = 500'	APRIL 2012	3-2

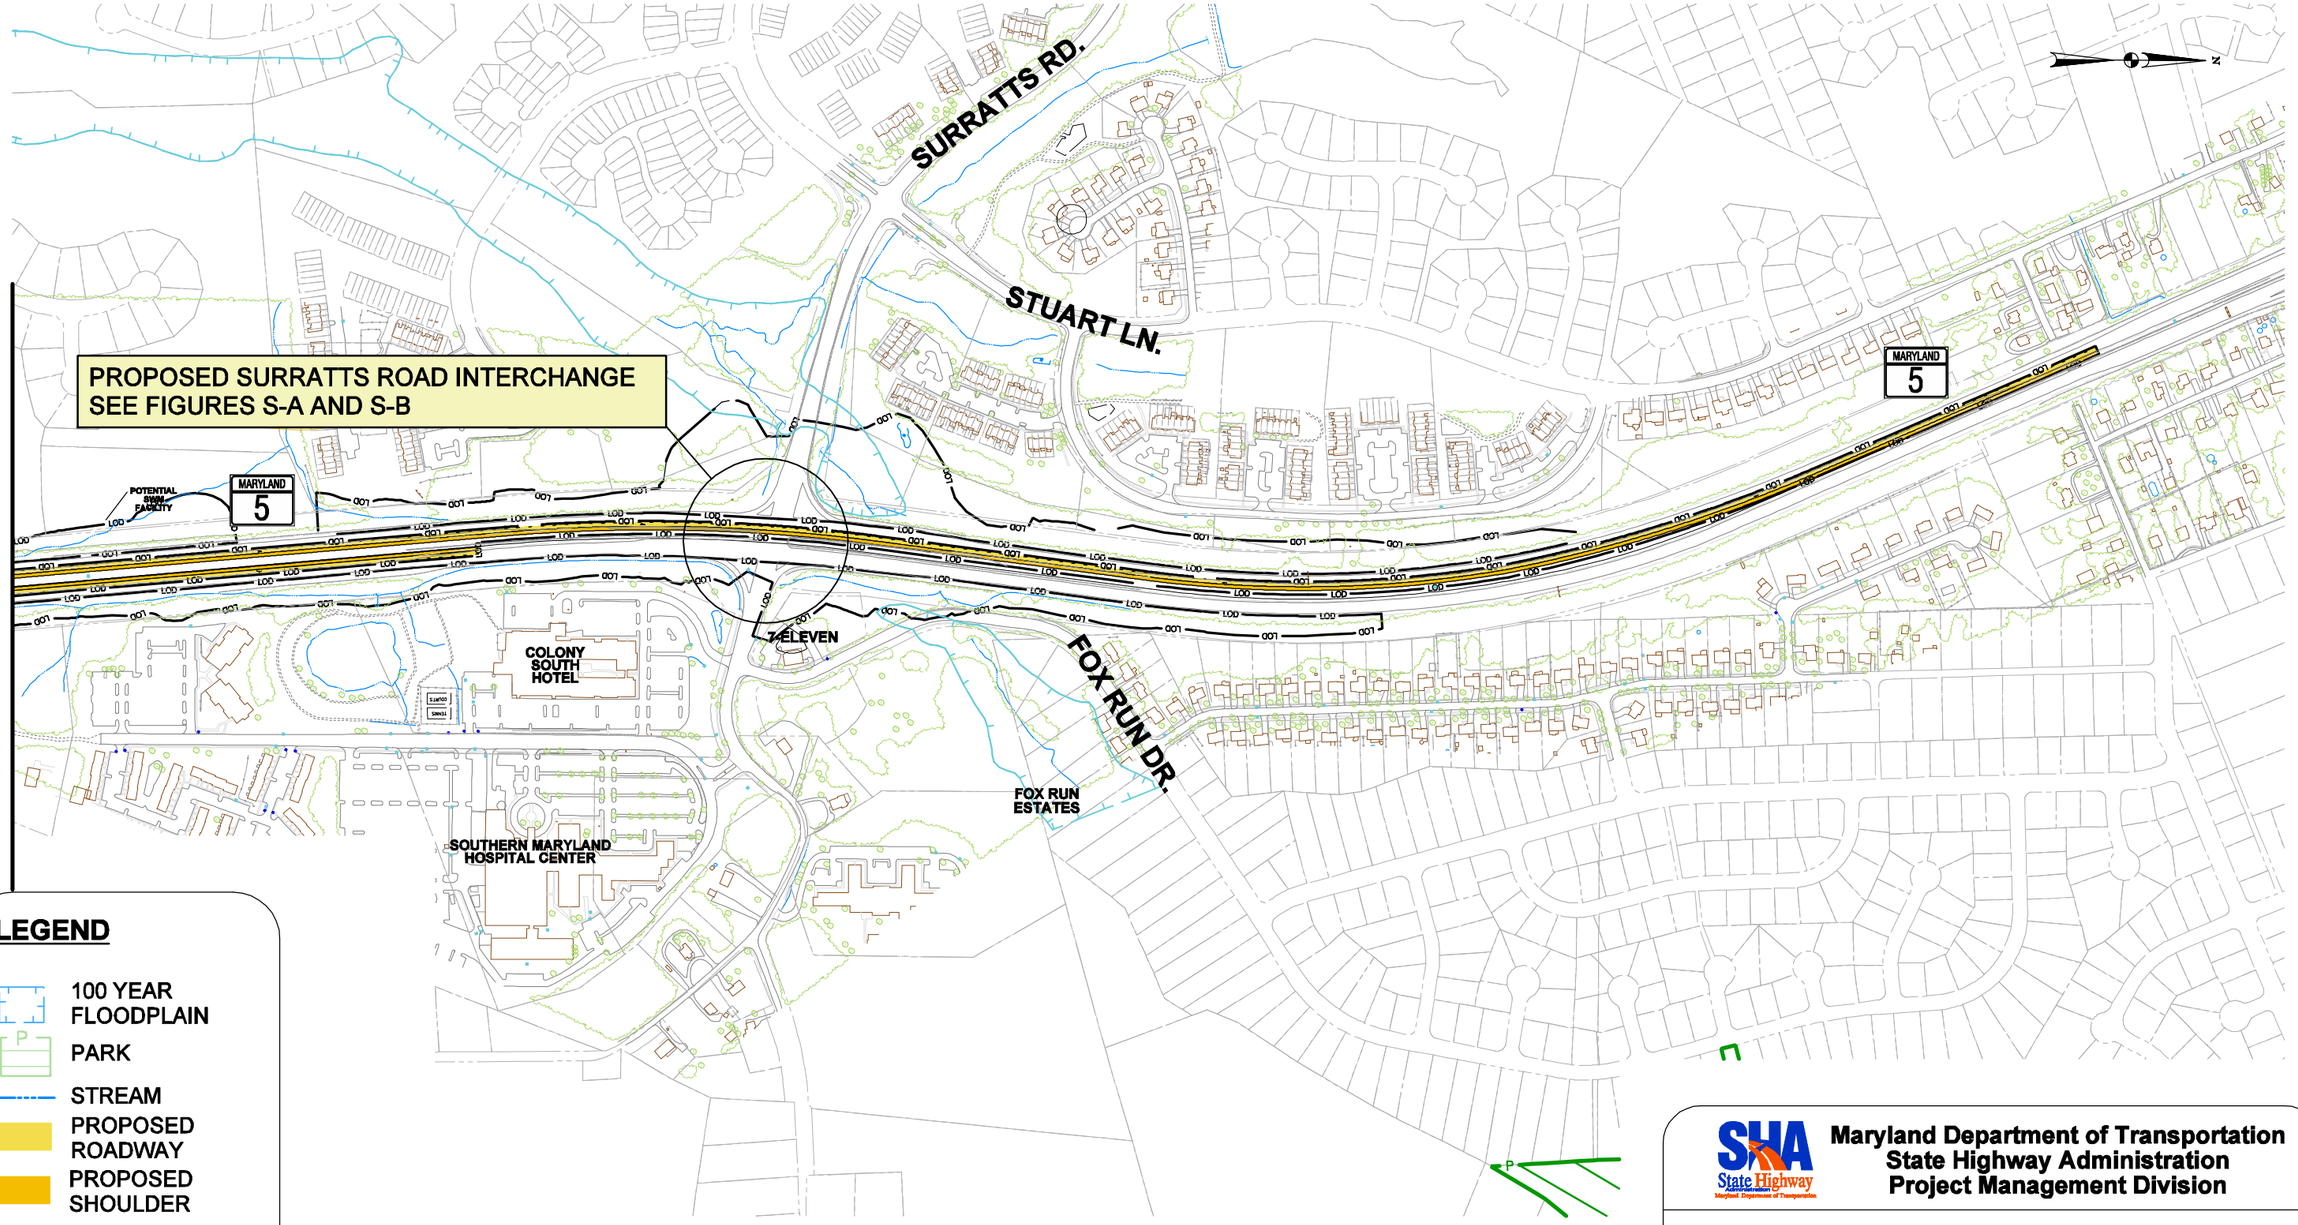

MATCHLINE SEE FIGURE 3-2

LEGEND

- 100 YEAR FLOODPLAIN
- PARK
- STREAM
- PROPOSED ROADWAY
- PROPOSED SHOULDER
- PROPOSED BRIDGE
- –LOD– LIMIT OF DISTURBANCE
- POTENTIAL PROPERTY DISPLACEMENT

Maryland Department of Transportation
State Highway Administration
Project Management Division

MD 5 CORRIDOR TRANSPORTATION STUDY

Alternative 3

SCALE	DATE	FIGURE
1" = 500'	APRIL 2012	3-3

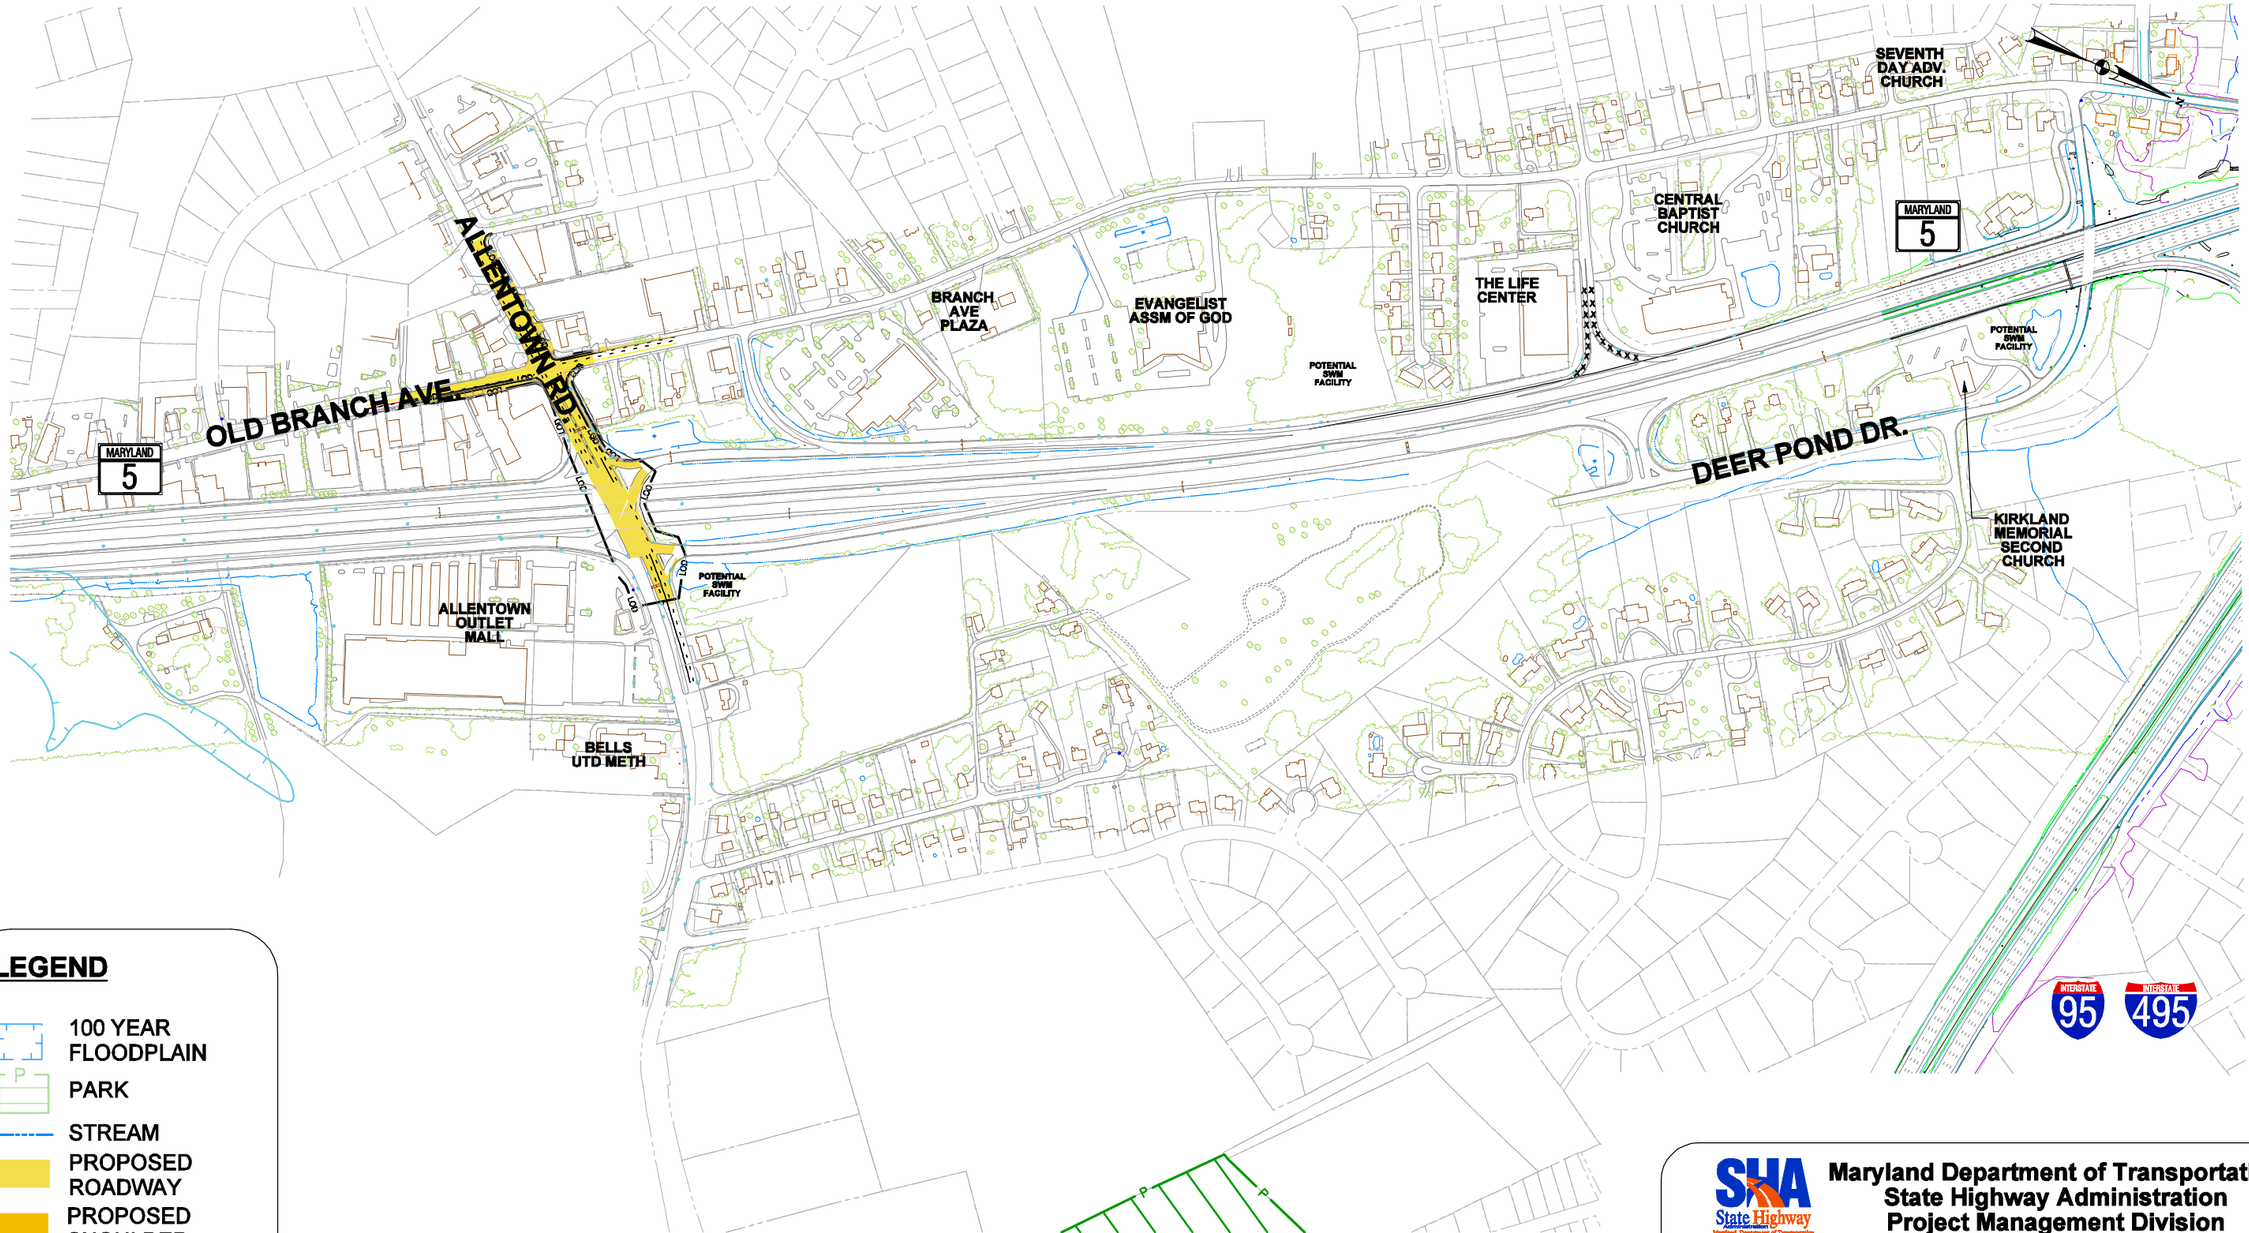

LEGEND

- 100 YEAR FLOODPLAIN
- PARK
- STREAM
- PROPOSED ROADWAY
- PROPOSED SHOULDER
- PROPOSED BRIDGE
- –LOD– LIMIT OF DISTURBANCE
- POTENTIAL PROPERTY DISPLACEMENT

SHA State Highway Administration

Maryland Department of Transportation
State Highway Administration
Project Management Division

MD 5 CORRIDOR TRANSPORTATION STUDY

Alternative 3

SCALE	DATE	FIGURE
1" = 500'	APRIL 2012	3-4