DRAFT

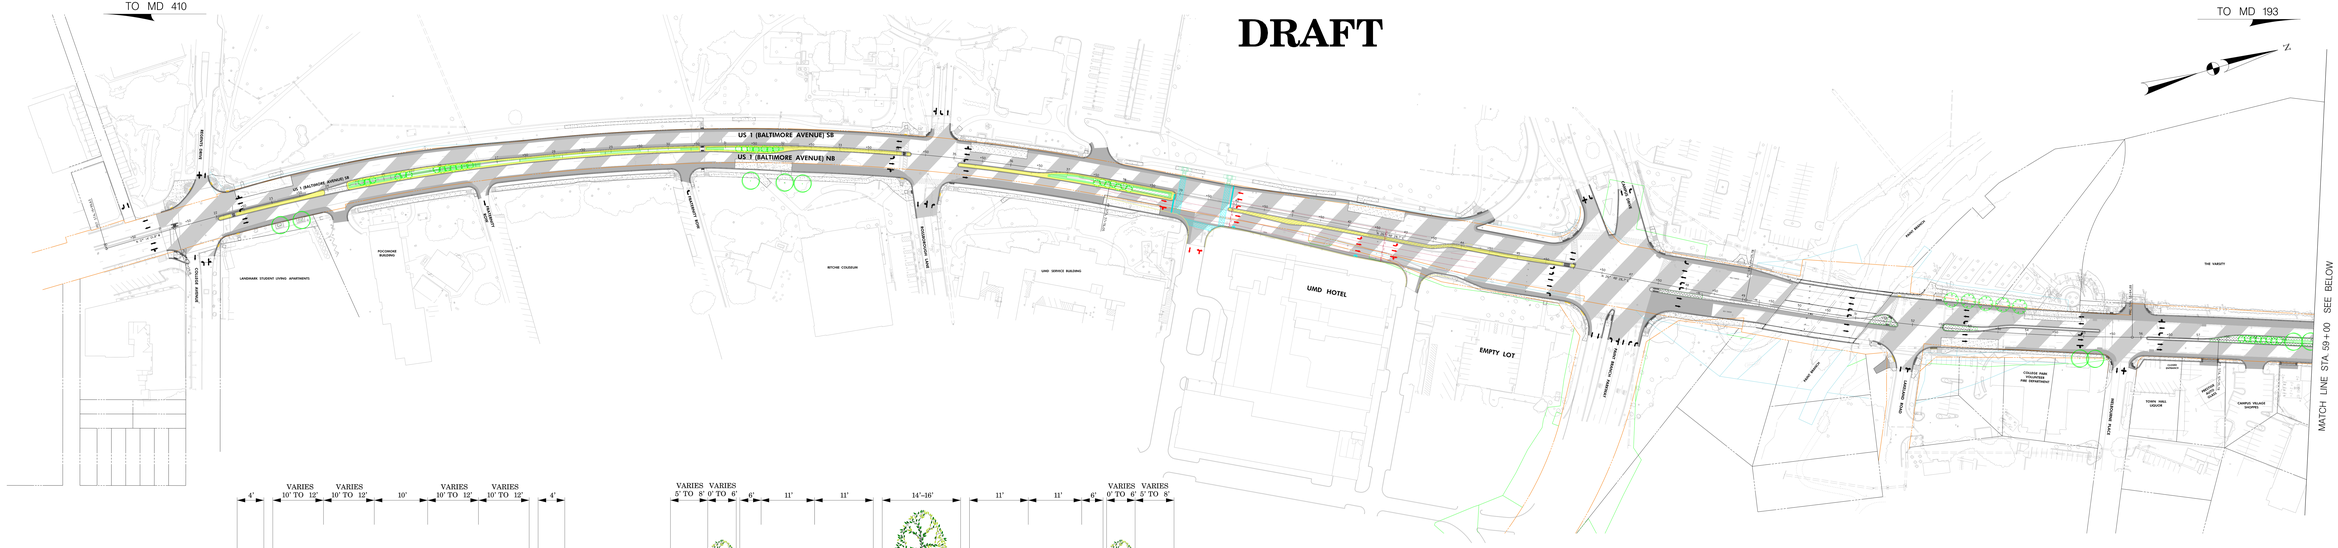

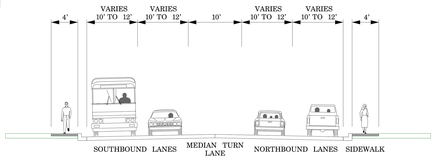

EXISTING TYPICAL SECTION
N.T.S.

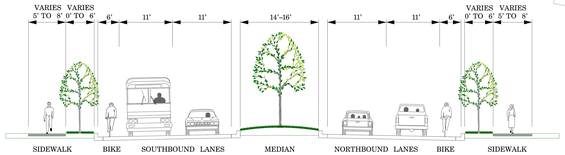

PROPOSED TYPICAL SECTION
N.T.S.

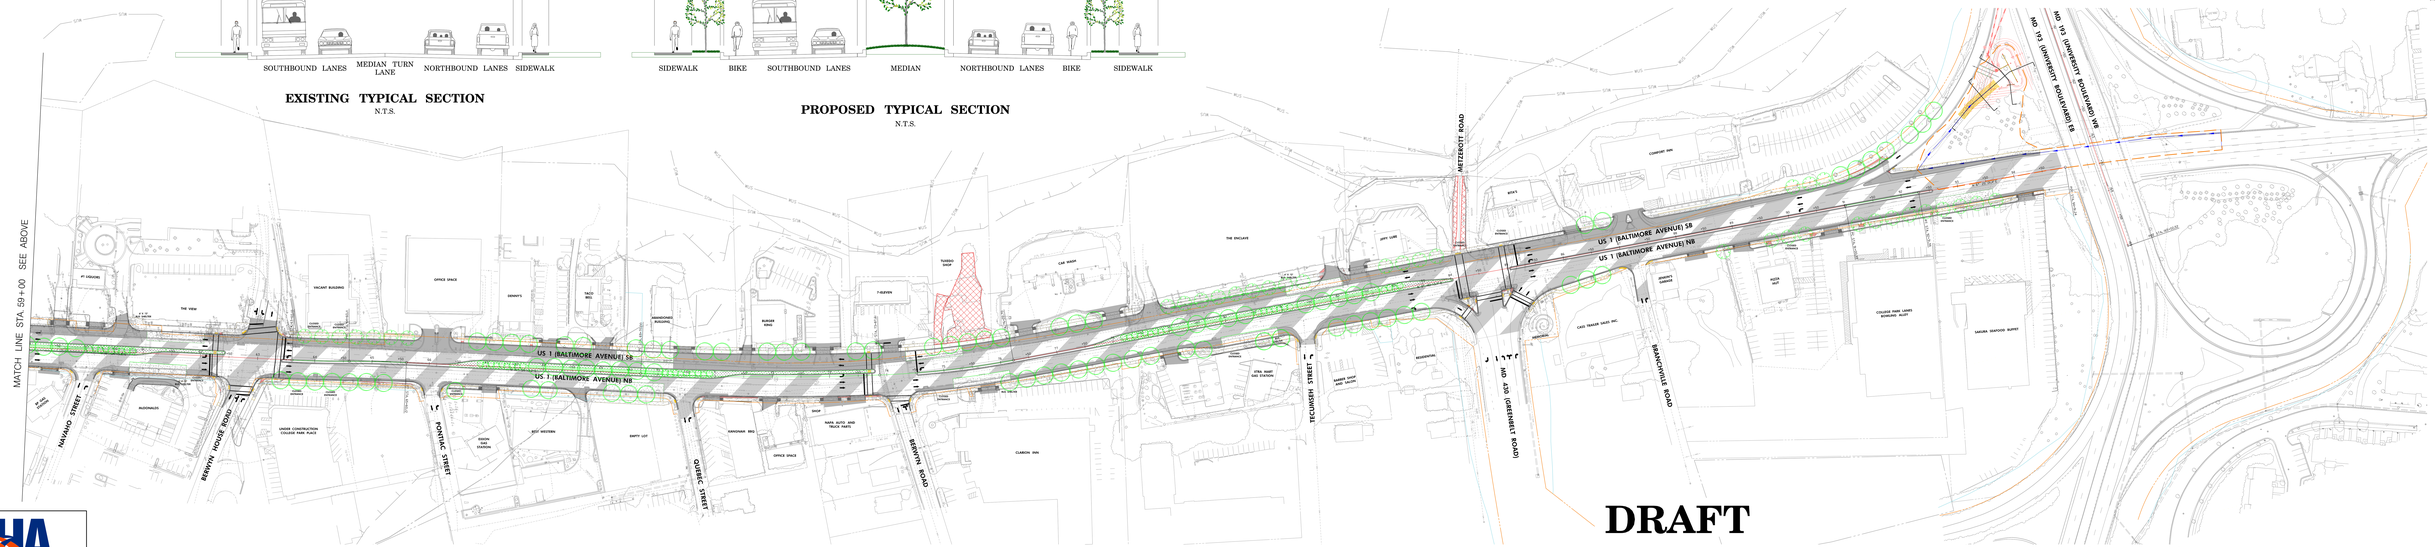

DRAFT

SHA State Highway Administration
Maryland Department of Transportation

US 1 (BALTIMORE AVENUE)
FROM COLLEGE AVE./REGENTS DR. TO MD 193 (UNIVERSITY BOULEVARD)
SCALE: 1" = 60' DATE: MARCH 1, 2016