SHA State Highway Administration — Maryland Department of Transportation

N

St. Mary's County
Aerial Photography 2014
50 Scale

MD 5 (Point Lookout Rd) at Abell/Moakley Streets Intersection Improvement

Legend

- Existing Right of Way
- Proposed Right of Way
- Proposed Perpetual Easement
- Wetland
- Culvert Replacement
- Stream Relocation
- Displacement
- Sidewalk
- Concrete
- Full Depth Paving
- Pavement Resurfacing
- Pavement Removal

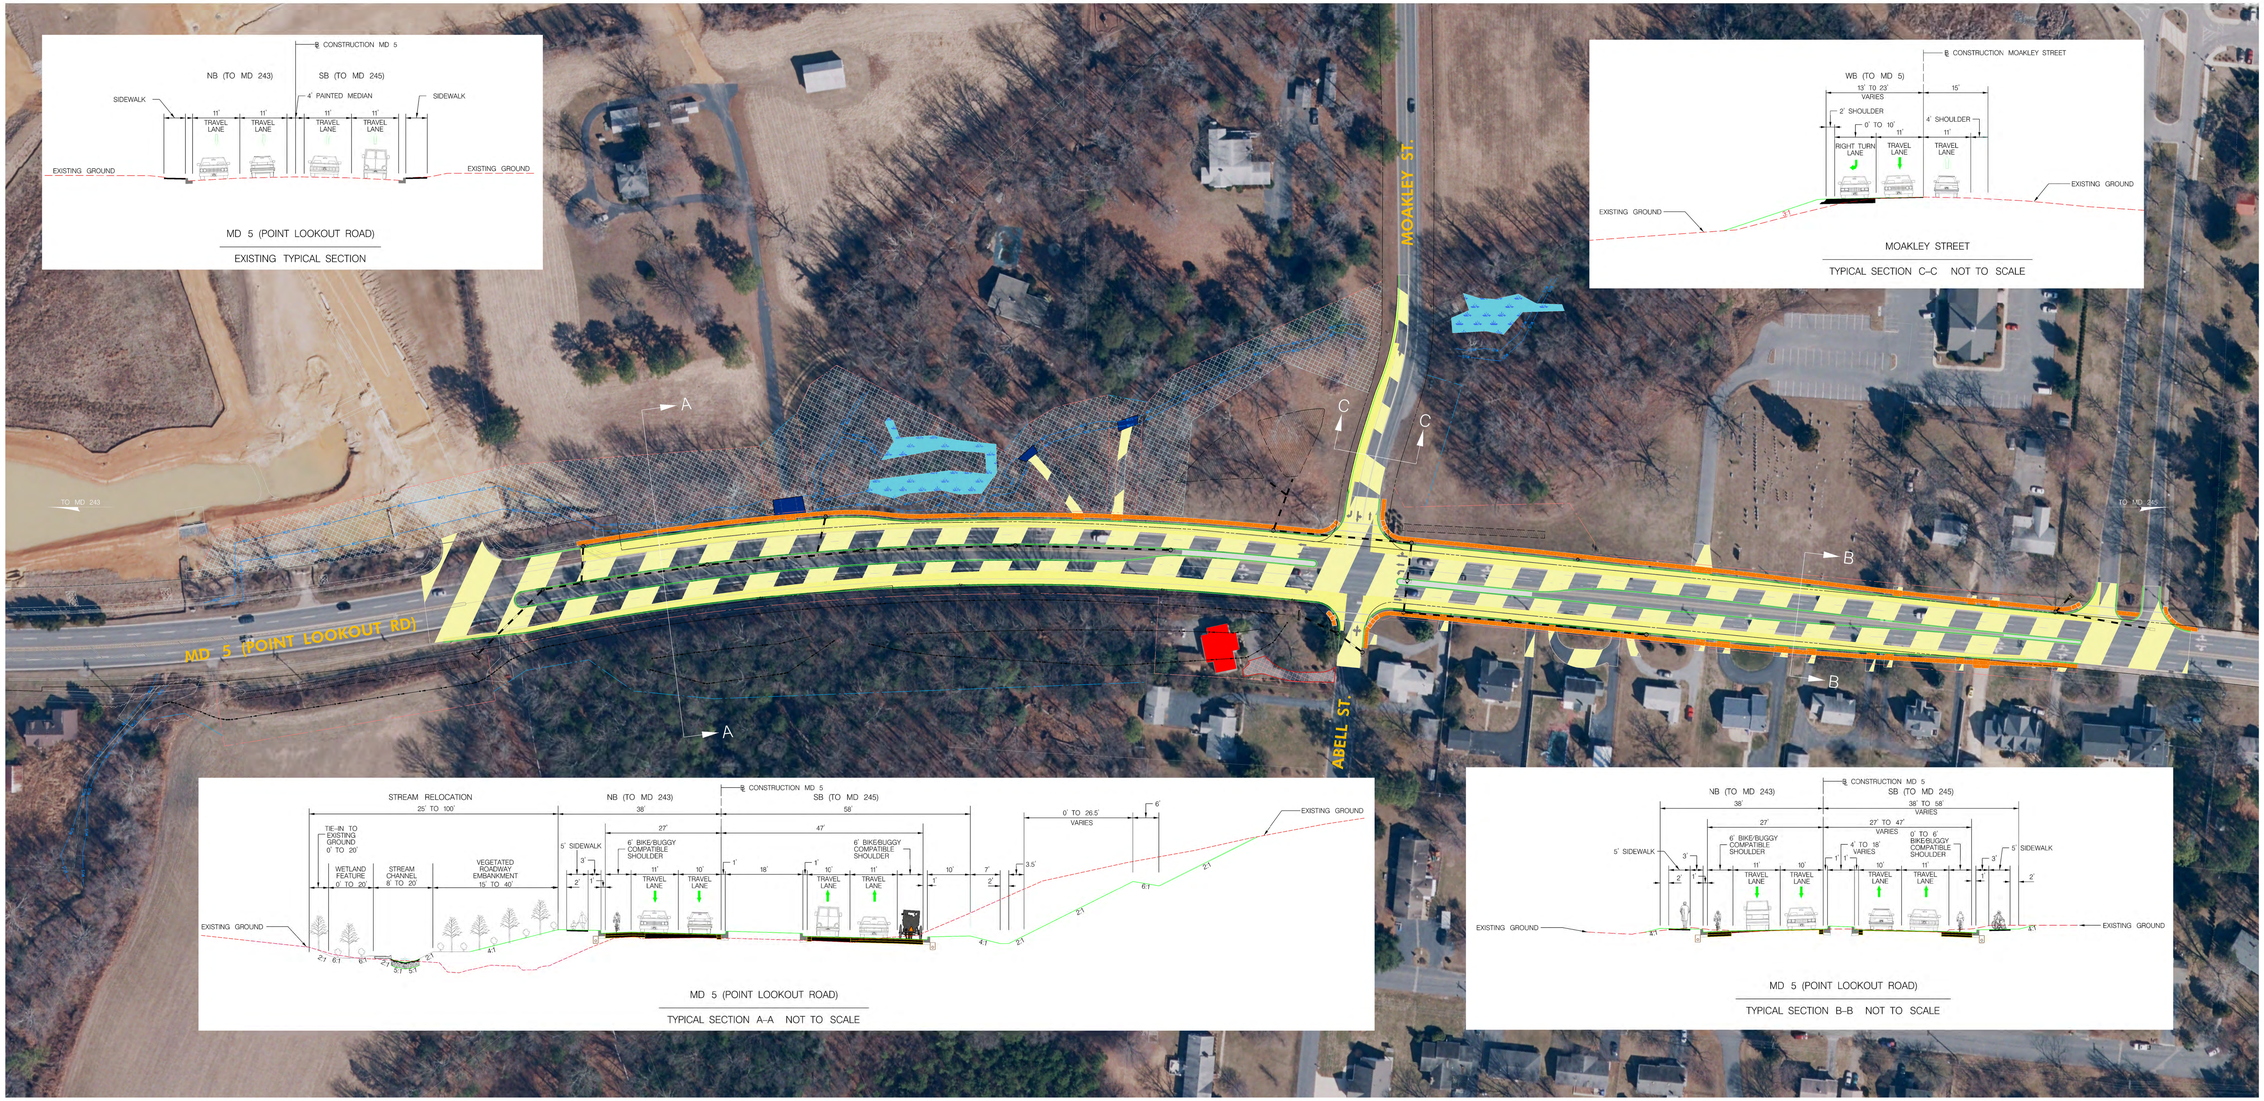

MD 5 (POINT LOOKOUT ROAD)

EXISTING TYPICAL SECTION

MOAKLEY STREET

TYPICAL SECTION C–C NOT TO SCALE

MD 5 (POINT LOOKOUT ROAD)

TYPICAL SECTION A–A NOT TO SCALE

MD 5 (POINT LOOKOUT ROAD)

TYPICAL SECTION B–B NOT TO SCALE