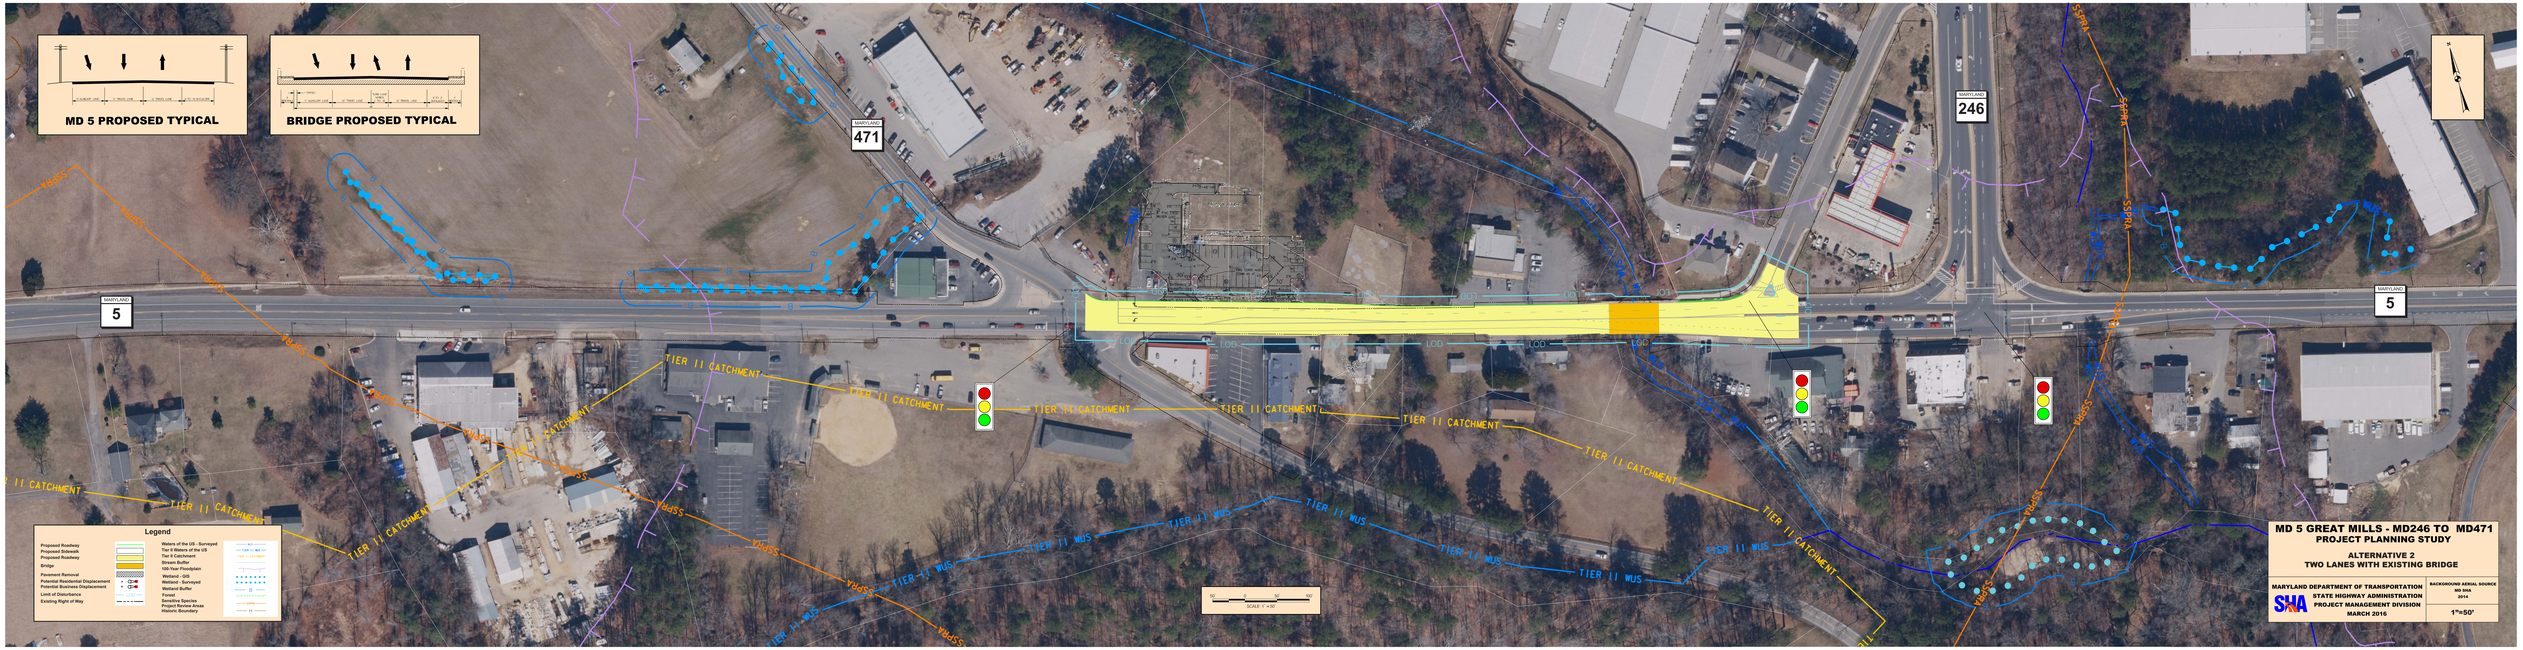ALTERNATIVE 2
TWO LANES WITH EXISTING BRIDGE