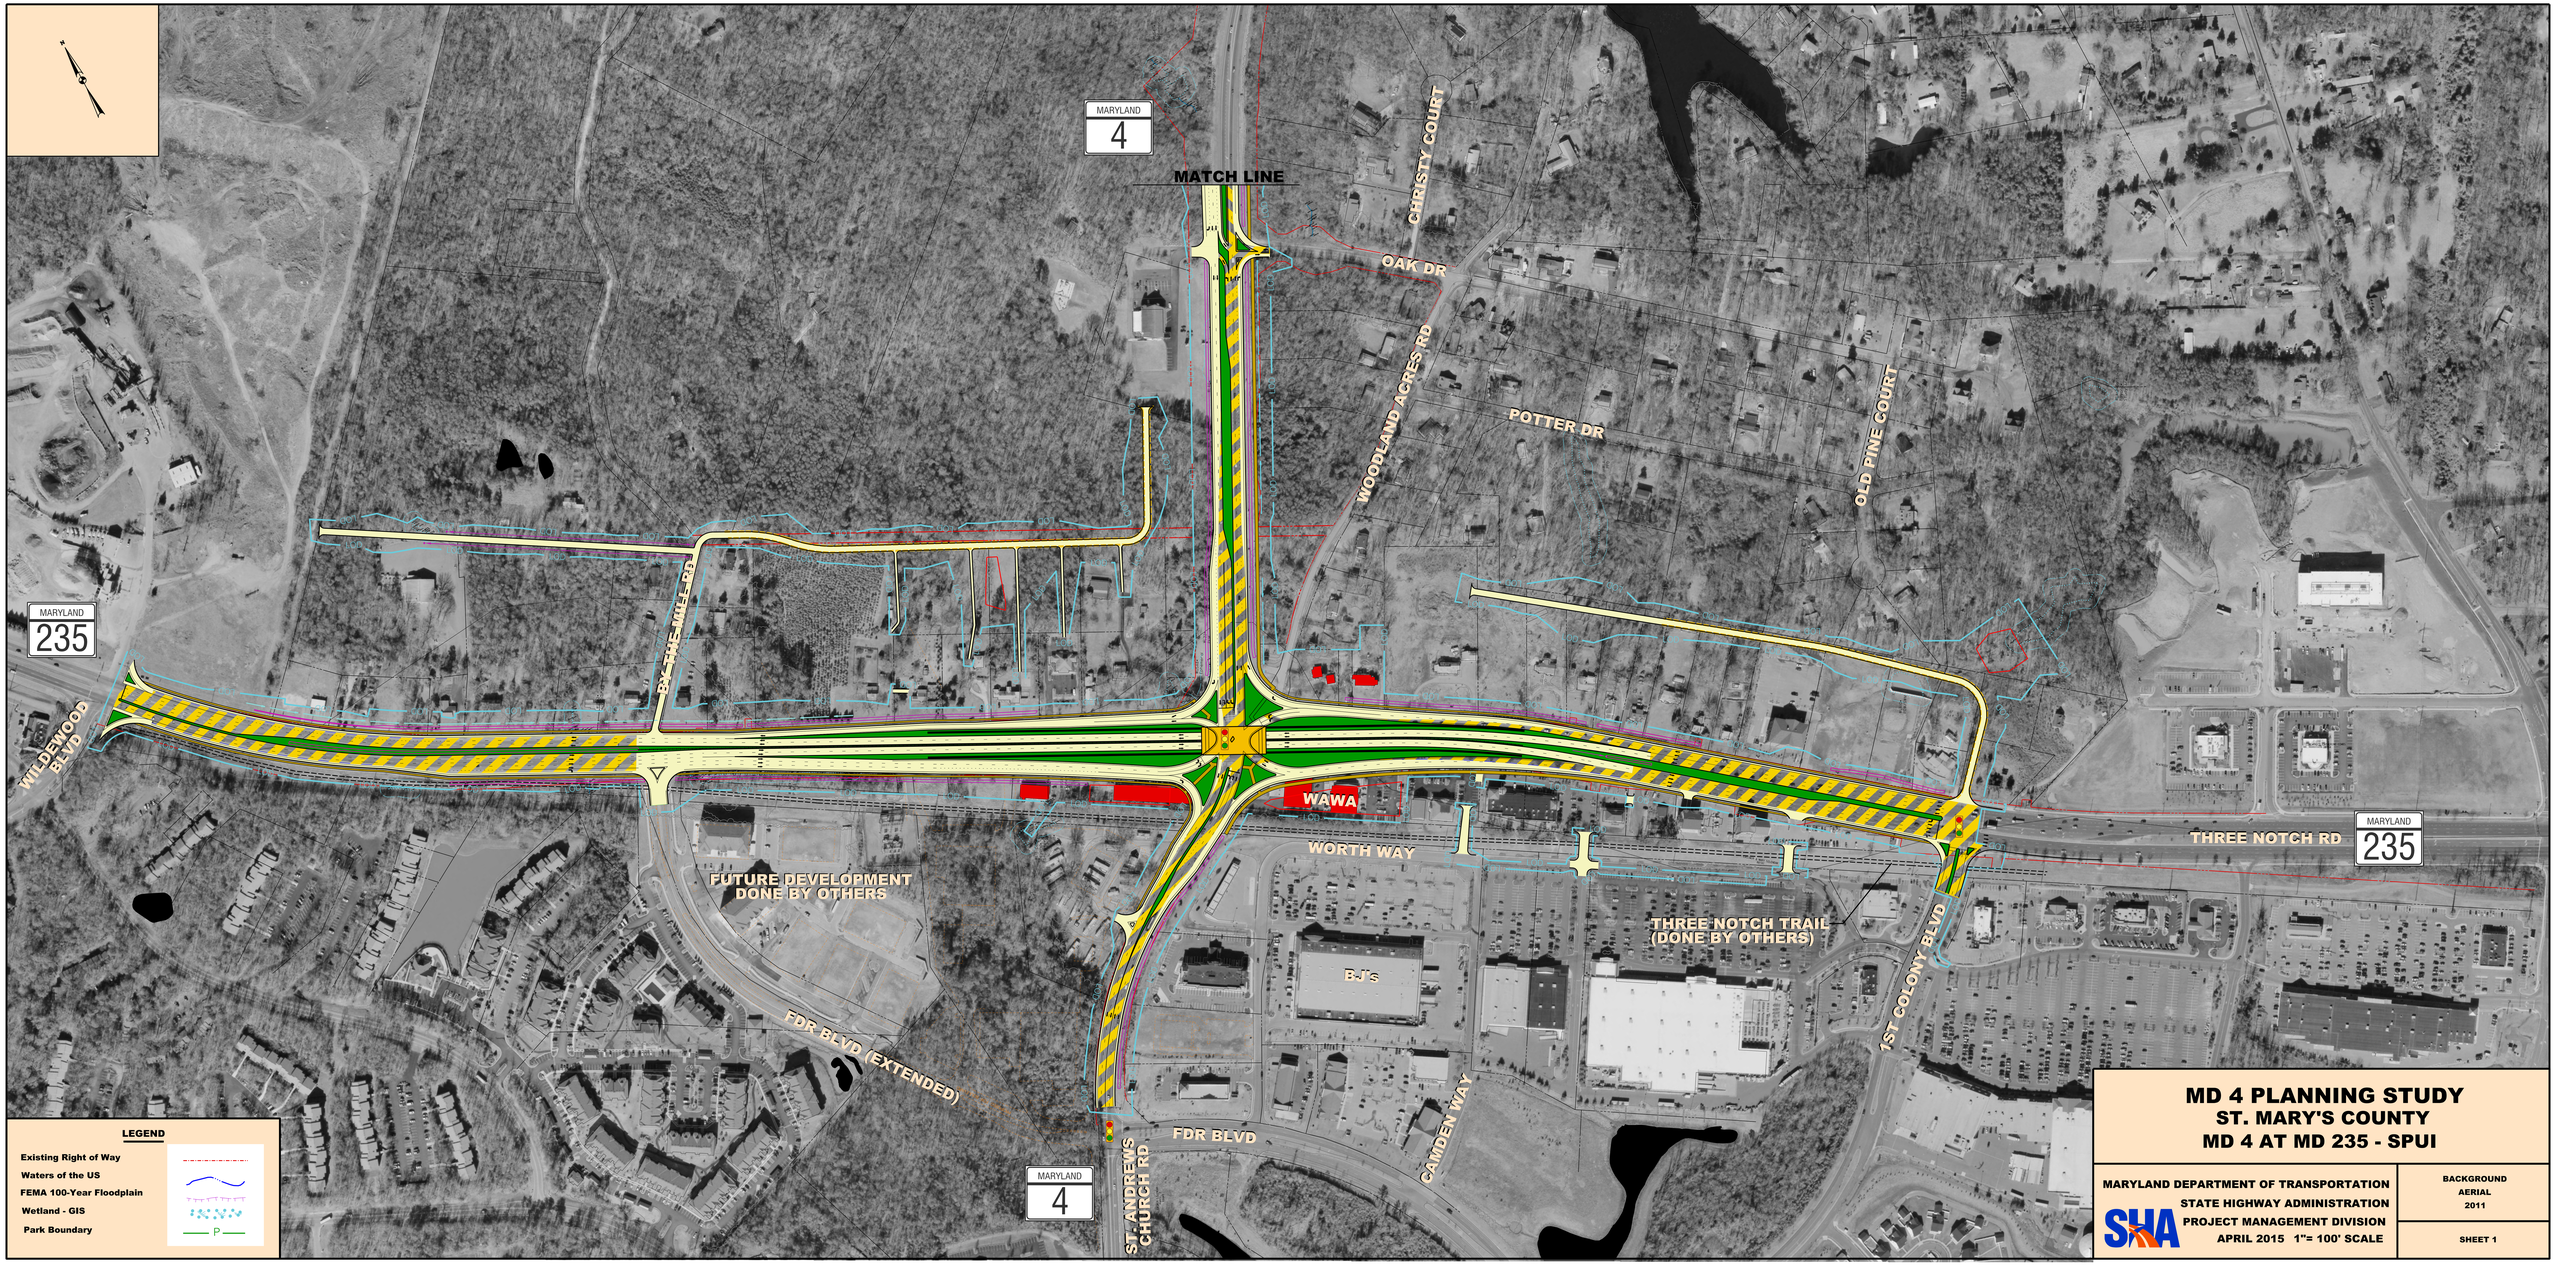
MARYLAND 4
MATCH LINE
CHRISTY COURT
OAK DR
WOODLAND ACRES RD
POTTER DR
OLD PINE COURT
MARYLAND 235
BY THE MILL PL
WILDEWOOD BLVD
WAWA
WORTH WAY
THREE NOTCH RD
MARYLAND 235
FUTURE DEVELOPMENT DONE BY OTHERS
THREE NOTCH TRAIL (DONE BY OTHERS)
1ST COLONY BLVD
FDR BLVD (EXTENDED)
BJ's
FDR BLVD
CAMDEN WAY
ST. ANDREWS CHURCH RD
MARYLAND 4
LEGEND
Existing Right of Way
Waters of the US
FEMA 100-Year Floodplain
Wetland - GIS
Park Boundary
P
MD 4 PLANNING STUDY
ST. MARY'S COUNTY
MD 4 AT MD 235 - SPUI
MARYLAND DEPARTMENT OF TRANSPORTATION
STATE HIGHWAY ADMINISTRATION
PROJECT MANAGEMENT DIVISION
APRIL 2015 1"= 100' SCALE
SHA
BACKGROUND AERIAL 2011
SHEET 1