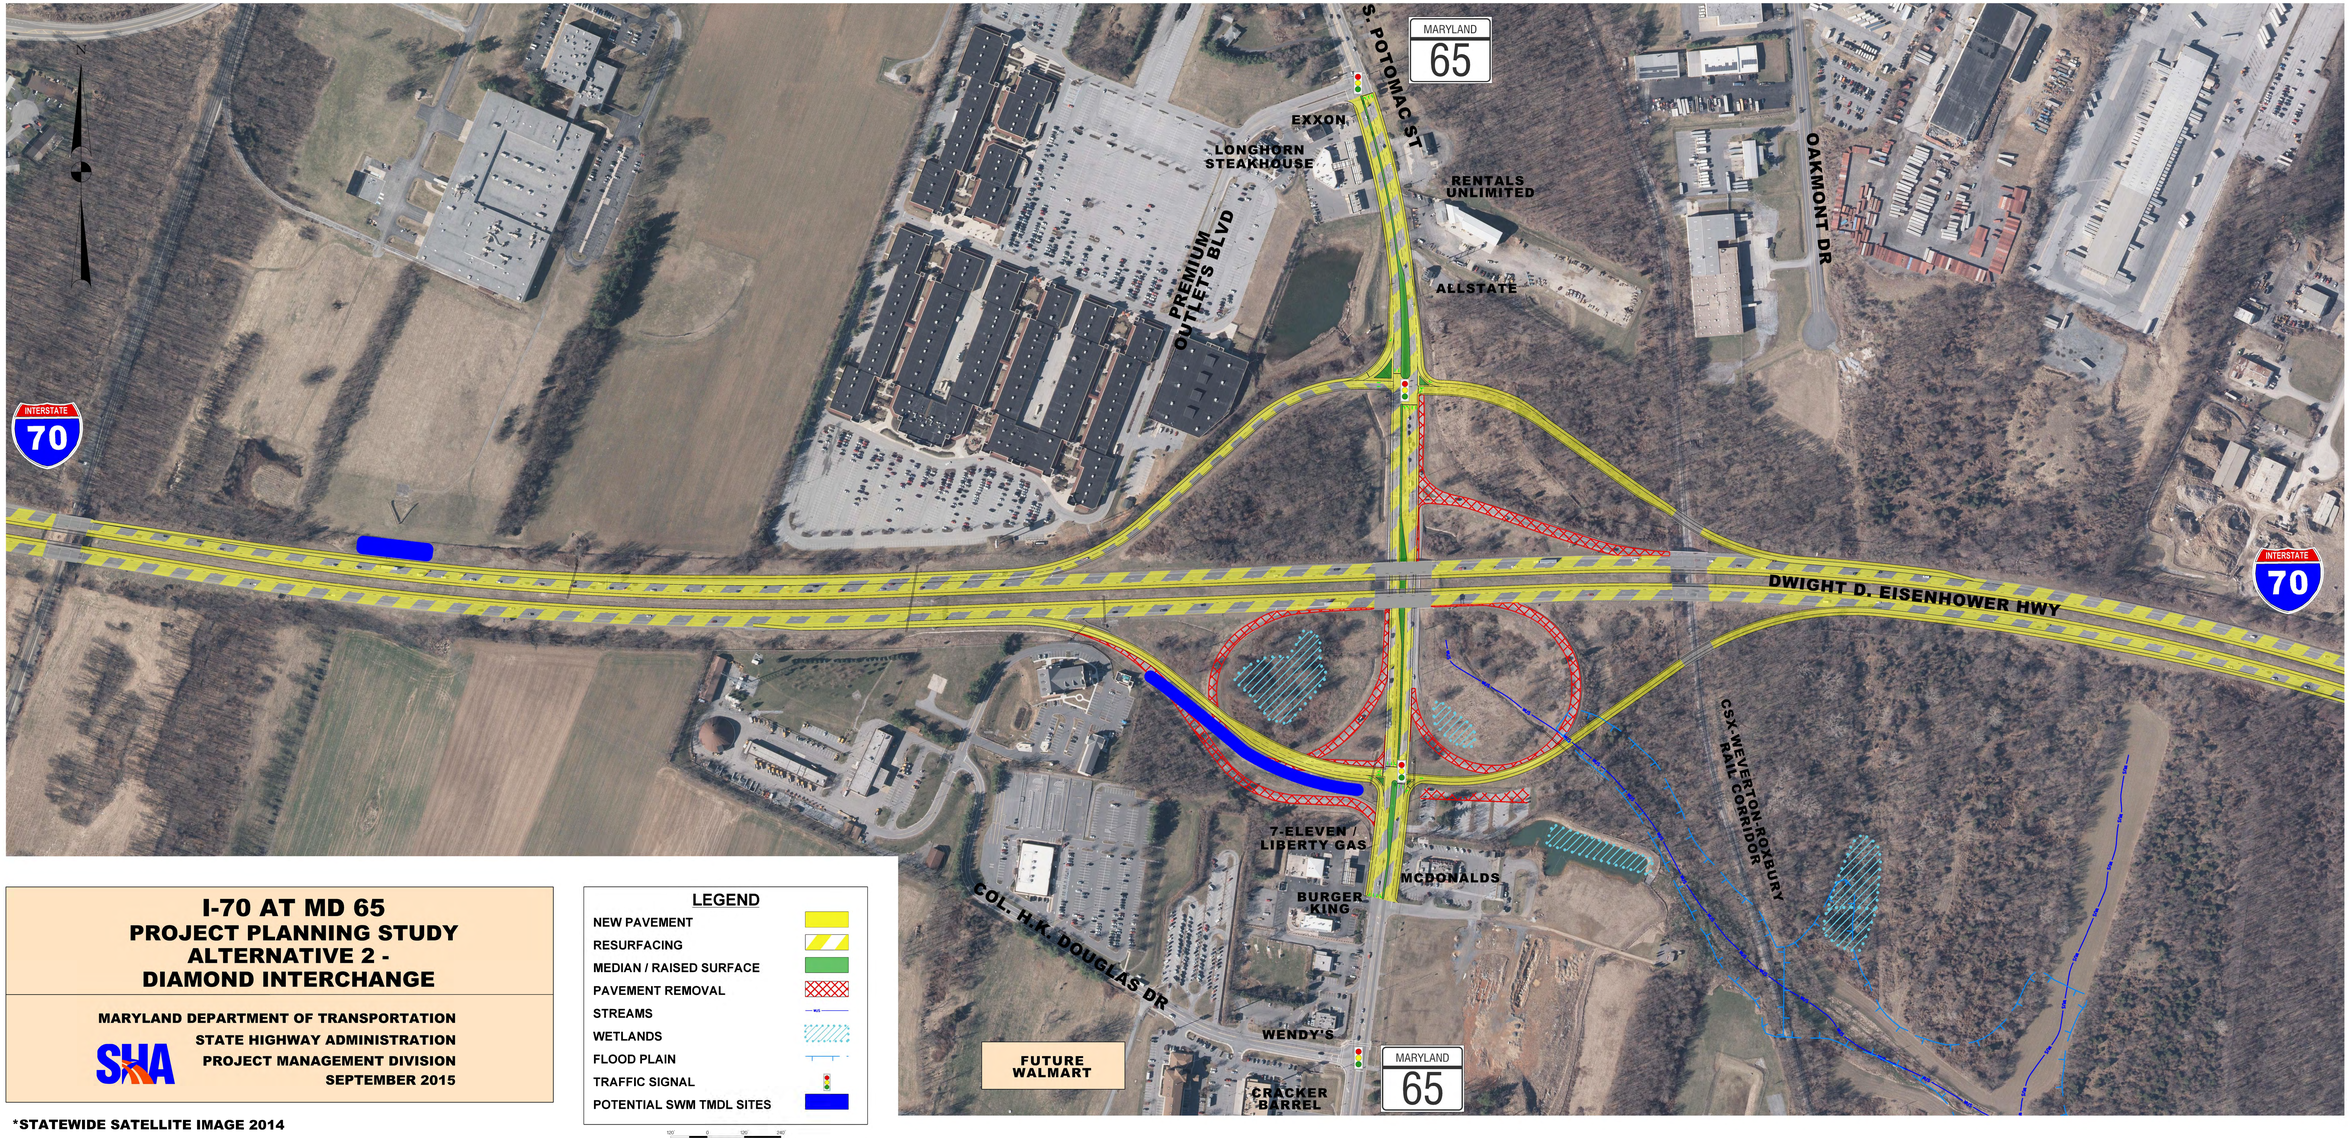

I-70 AT MD 65
PROJECT PLANNING STUDY
ALTERNATIVE 2 -
DIAMOND INTERCHANGE

MARYLAND DEPARTMENT OF TRANSPORTATION
STATE HIGHWAY ADMINISTRATION
PROJECT MANAGEMENT DIVISION
SEPTEMBER 2015

SHA

LEGEND

- NEW PAVEMENT
- RESURFACING
- MEDIAN / RAISED SURFACE
- PAVEMENT REMOVAL
- STREAMS
- WETLANDS
- FLOOD PLAIN
- TRAFFIC SIGNAL
- POTENTIAL SWM TMDL SITES

SCALE: 1" = 120'

*STATEWIDE SATELLITE IMAGE 2014