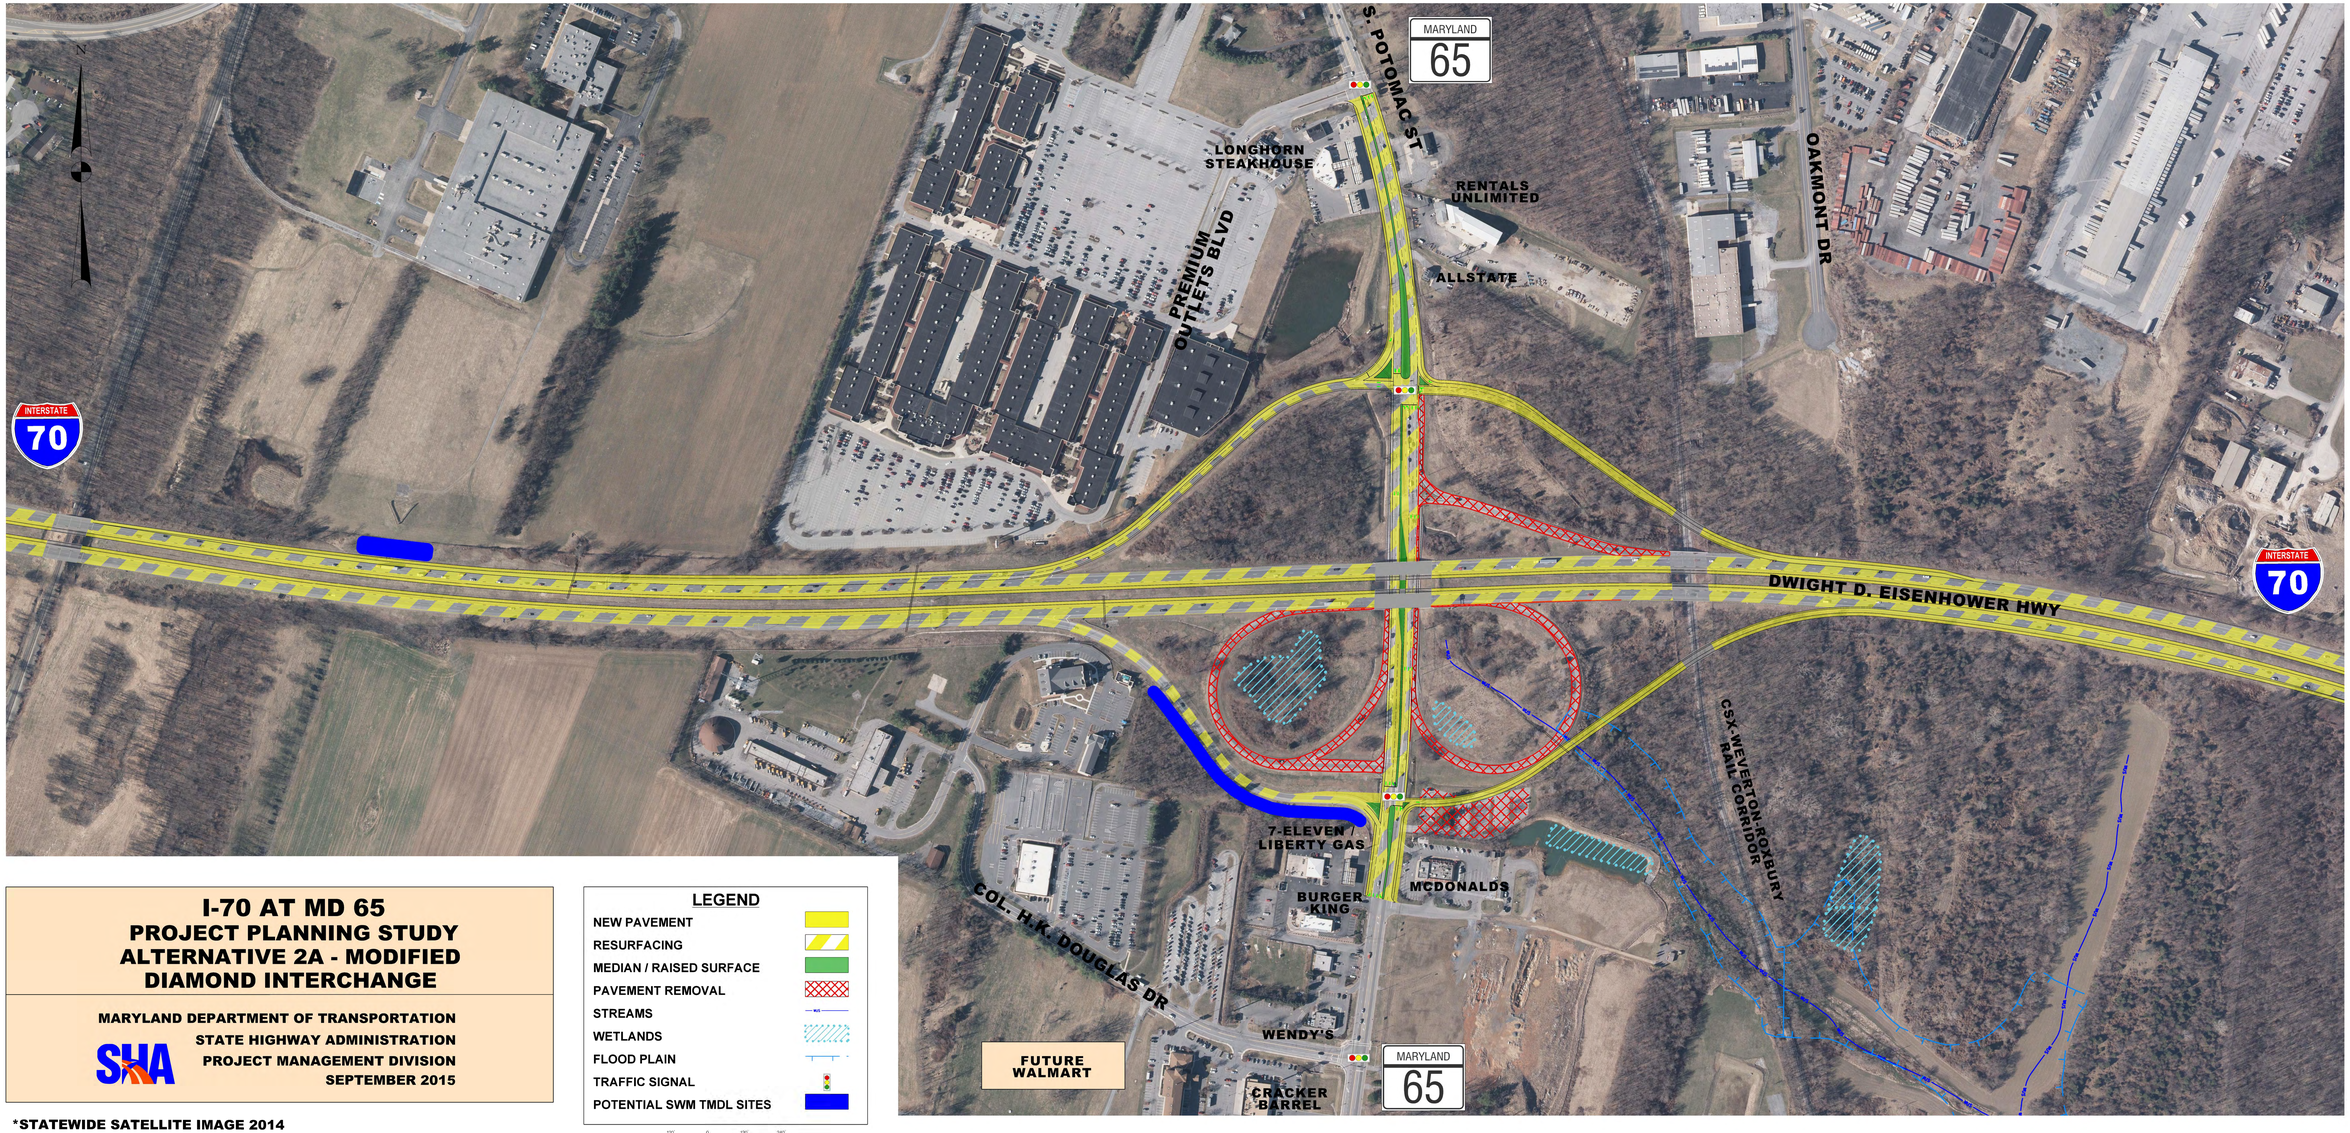

I-70 AT MD 65
PROJECT PLANNING STUDY
ALTERNATIVE 2A - MODIFIED DIAMOND INTERCHANGE

MARYLAND DEPARTMENT OF TRANSPORTATION
STATE HIGHWAY ADMINISTRATION
PROJECT MANAGEMENT DIVISION
SEPTEMBER 2015

SHA

*STATEWIDE SATELLITE IMAGE 2014

LEGEND

- NEW PAVEMENT
- RESURFACING
- MEDIAN / RAISED SURFACE
- PAVEMENT REMOVAL
- STREAMS
- WETLANDS
- FLOOD PLAIN
- TRAFFIC SIGNAL
- POTENTIAL SWM TMDL SITES

120' 0 120' 240'
SCALE 1" = 120'