ALTERNATIVE 5: SOUTH PARALLEL BRIDGE
30' HIGH DRAW SPAN

US 50 CROSSING STUDY Ocean City

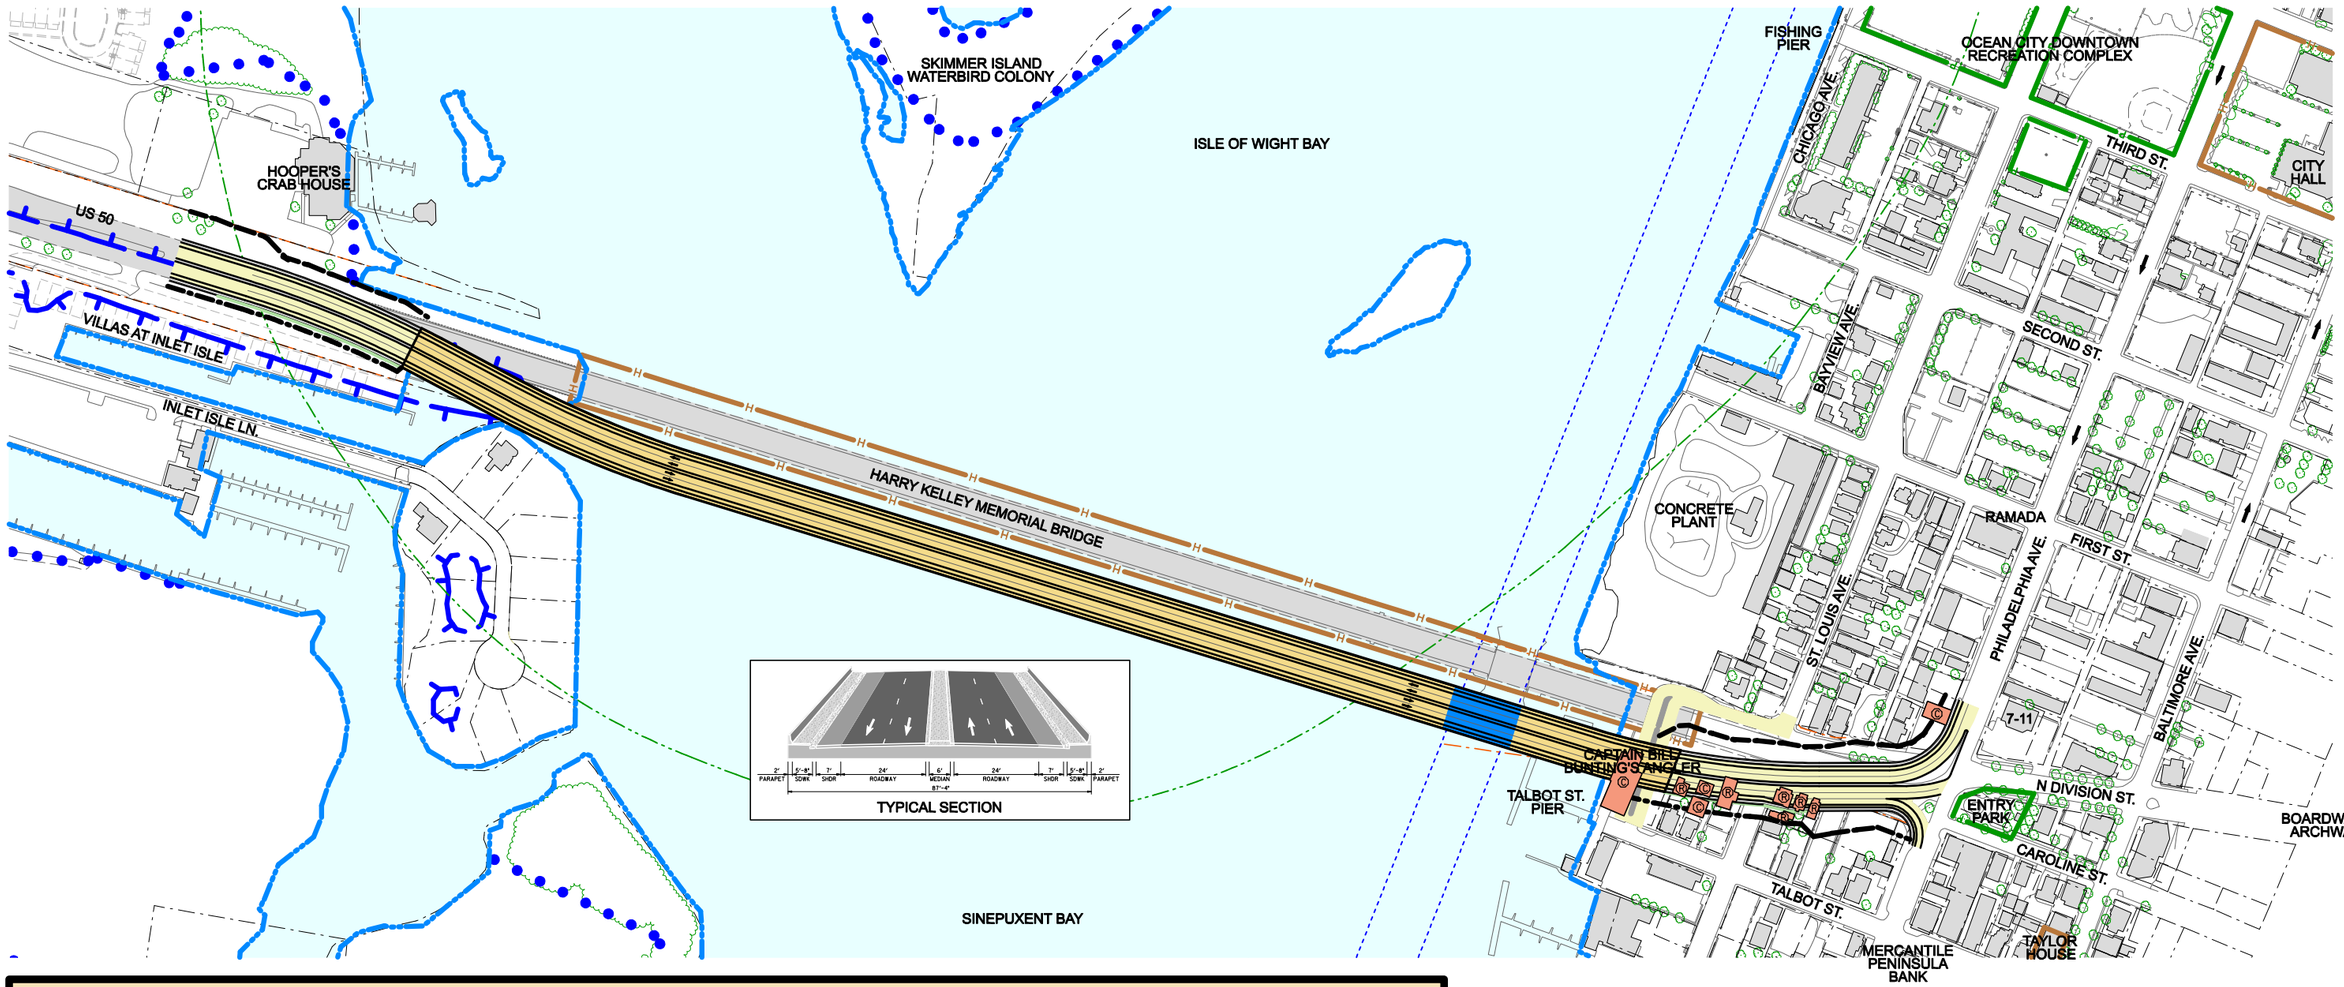

LEGEND

- Proposed Roadway
- Proposed Bridge
- Proposed Drawbridge
- Proposed Right of Way
- Existing Right of Way
- Retaining Wall
- Potential Residential Displacement
- Potential Commercial Displacement
- Property Line
- FEMA 100 Year Floodplain
- Wetland
- Waters of the U.S.
- Park Boundary
- National Historic Register Eligible
- Waterbird Colony Protection Zone
- Navigational Channel

US 50 CROSSING STUDY
ALTERNATIVE 5

MARYLAND DEPARTMENT OF TRANSPORTATION
STATE HIGHWAY ADMINISTRATION
PROJECT PLANNING DIVISION
SCALE: 1"=100'

BACKGROUND MAPPING SOURCE
MD SHA
DECEMBER 2005

MAY 2008