US 113 DUALIZATION - PHASE 3

SCALE: 1"=100'

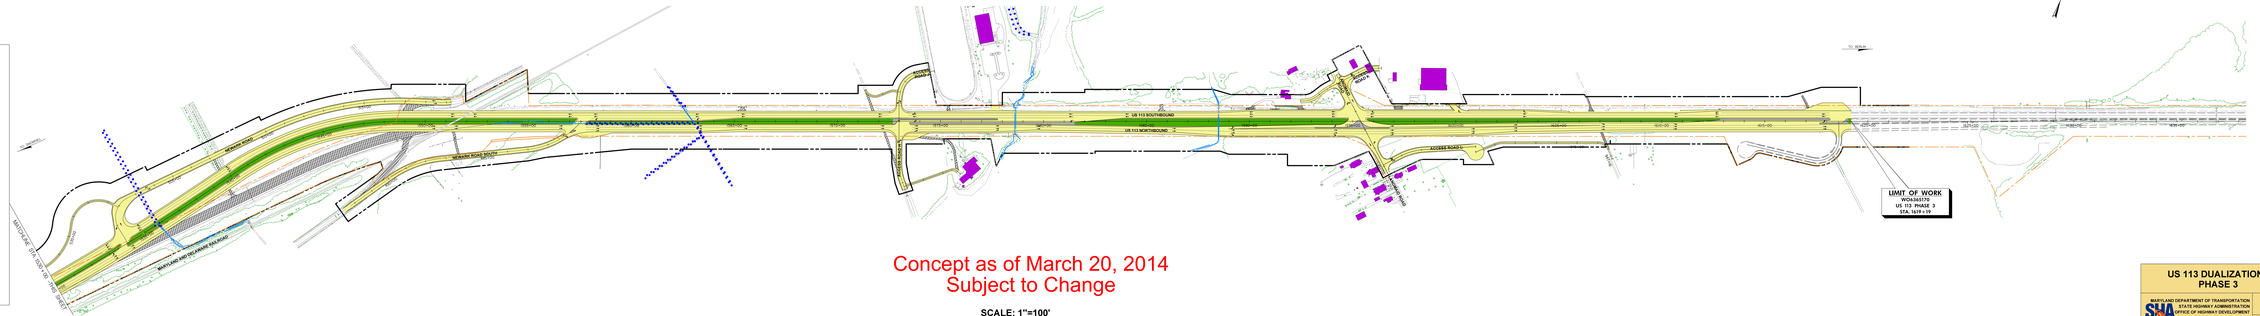

SCALE: 1"=100'

LEGEND

- Proposed Roadway
- Proposed Landscaped Median
- Proposed Concrete Median
- Pavement Removal
- Proposed Right Of Way
- Existing Right Of Way
- Property Lines
- Traffic Flow Arrows
- Building
- Tree Line
- Streams
- FEMA 100-Year Floodplain
- Wetland Boundary

Concept as of March 20, 2014
Subject to Change

US 113 DUALIZATION - PHASE 3

MARYLAND DEPARTMENT OF TRANSPORTATION
STATE HIGHWAY ADMINISTRATION
OFFICE OF HIGHWAY DEVELOPMENT
SCALE 1"=100'

MARCH 2014
SHEET 1 OF 3