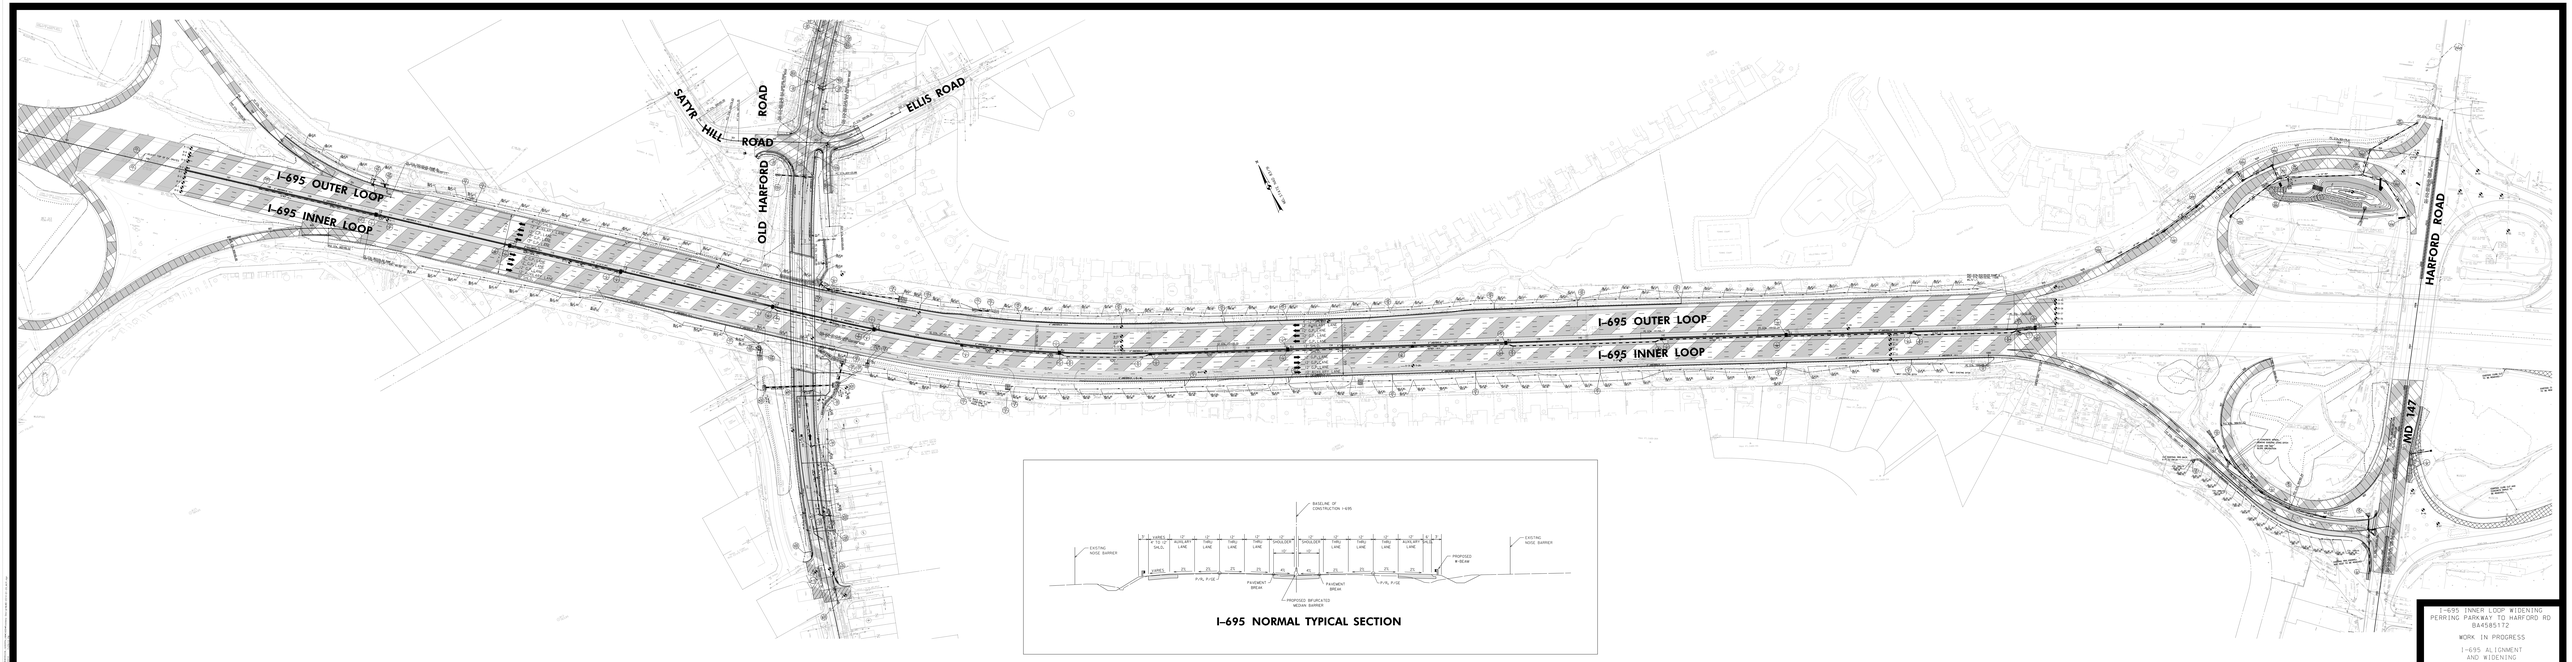

I-695 OUTER LOOP
I-695 INNER LOOP
SATYR HILL ROAD
OLD HARFORD ROAD
ELLIS ROAD
I-695 OUTER LOOP
I-695 INNER LOOP
HARFORD ROAD
MD 147
BASELINE OF CONSTRUCTION I-695
EXISTING NOISE BARRIER
EXISTING NOISE BARRIER
PROPOSED BIFURCATED MEDIAN BARRIER
PAVEMENT BREAK
PAVEMENT BREAK
PROPOSED R-BEAM
I-695 NORMAL TYPICAL SECTION
SCALE: 1" = 50'
I-695 INNER LOOP WIDENING
PERRING PARKWAY TO HARFORD RD
BA4585172
WORK IN PROGRESS
I-695 ALIGNMENT
AND WIDENING
MARCH, 2014