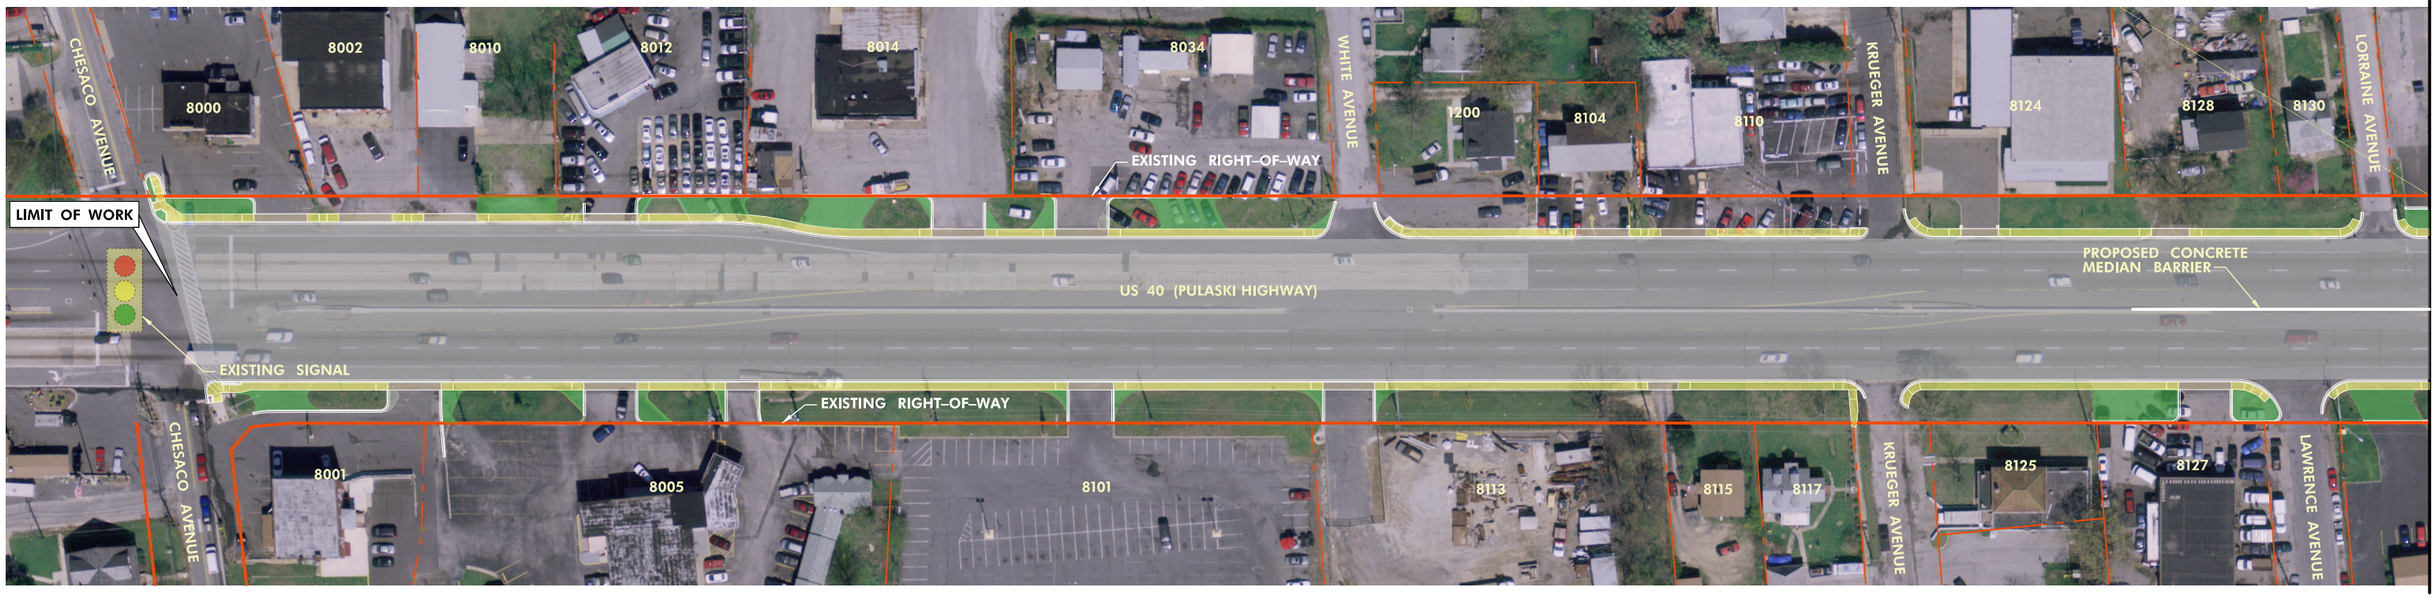

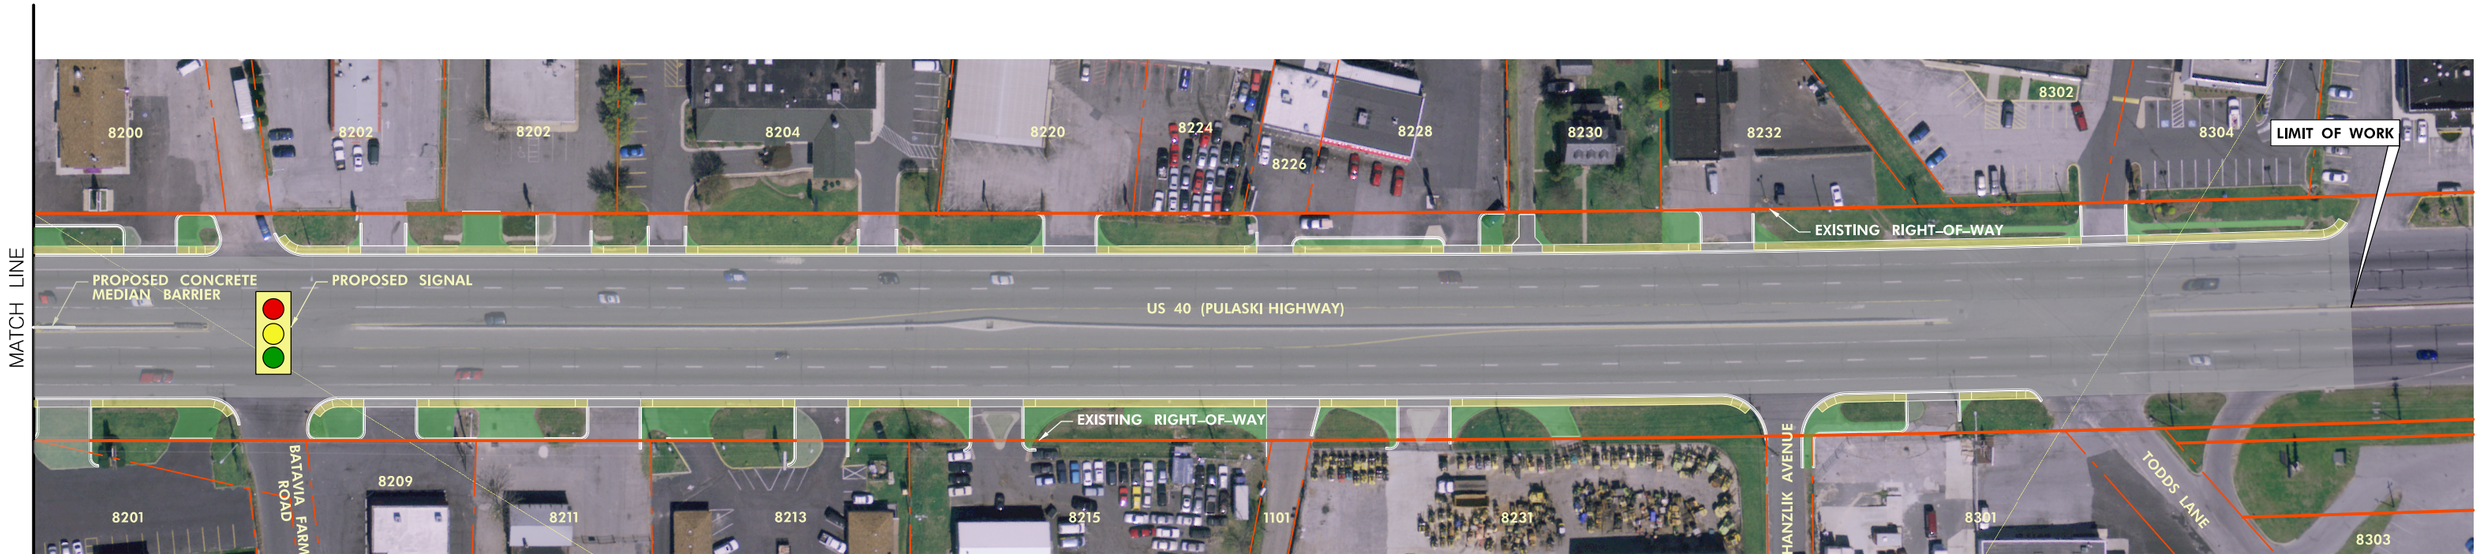

LEGEND

- PAVEMENT IMPROVEMENTS
- PROPOSED SIDEWALK
- PROPOSED GRASS
- EXISTING RIGHT-OF-WAY
- EXISTING PROPERTY LINE

N

PROPOSED IMPROVEMENTS
US 40 (PULASKI HIGHWAY)
FROM CHESACO AVENUE TO TODDS LANE

SHA