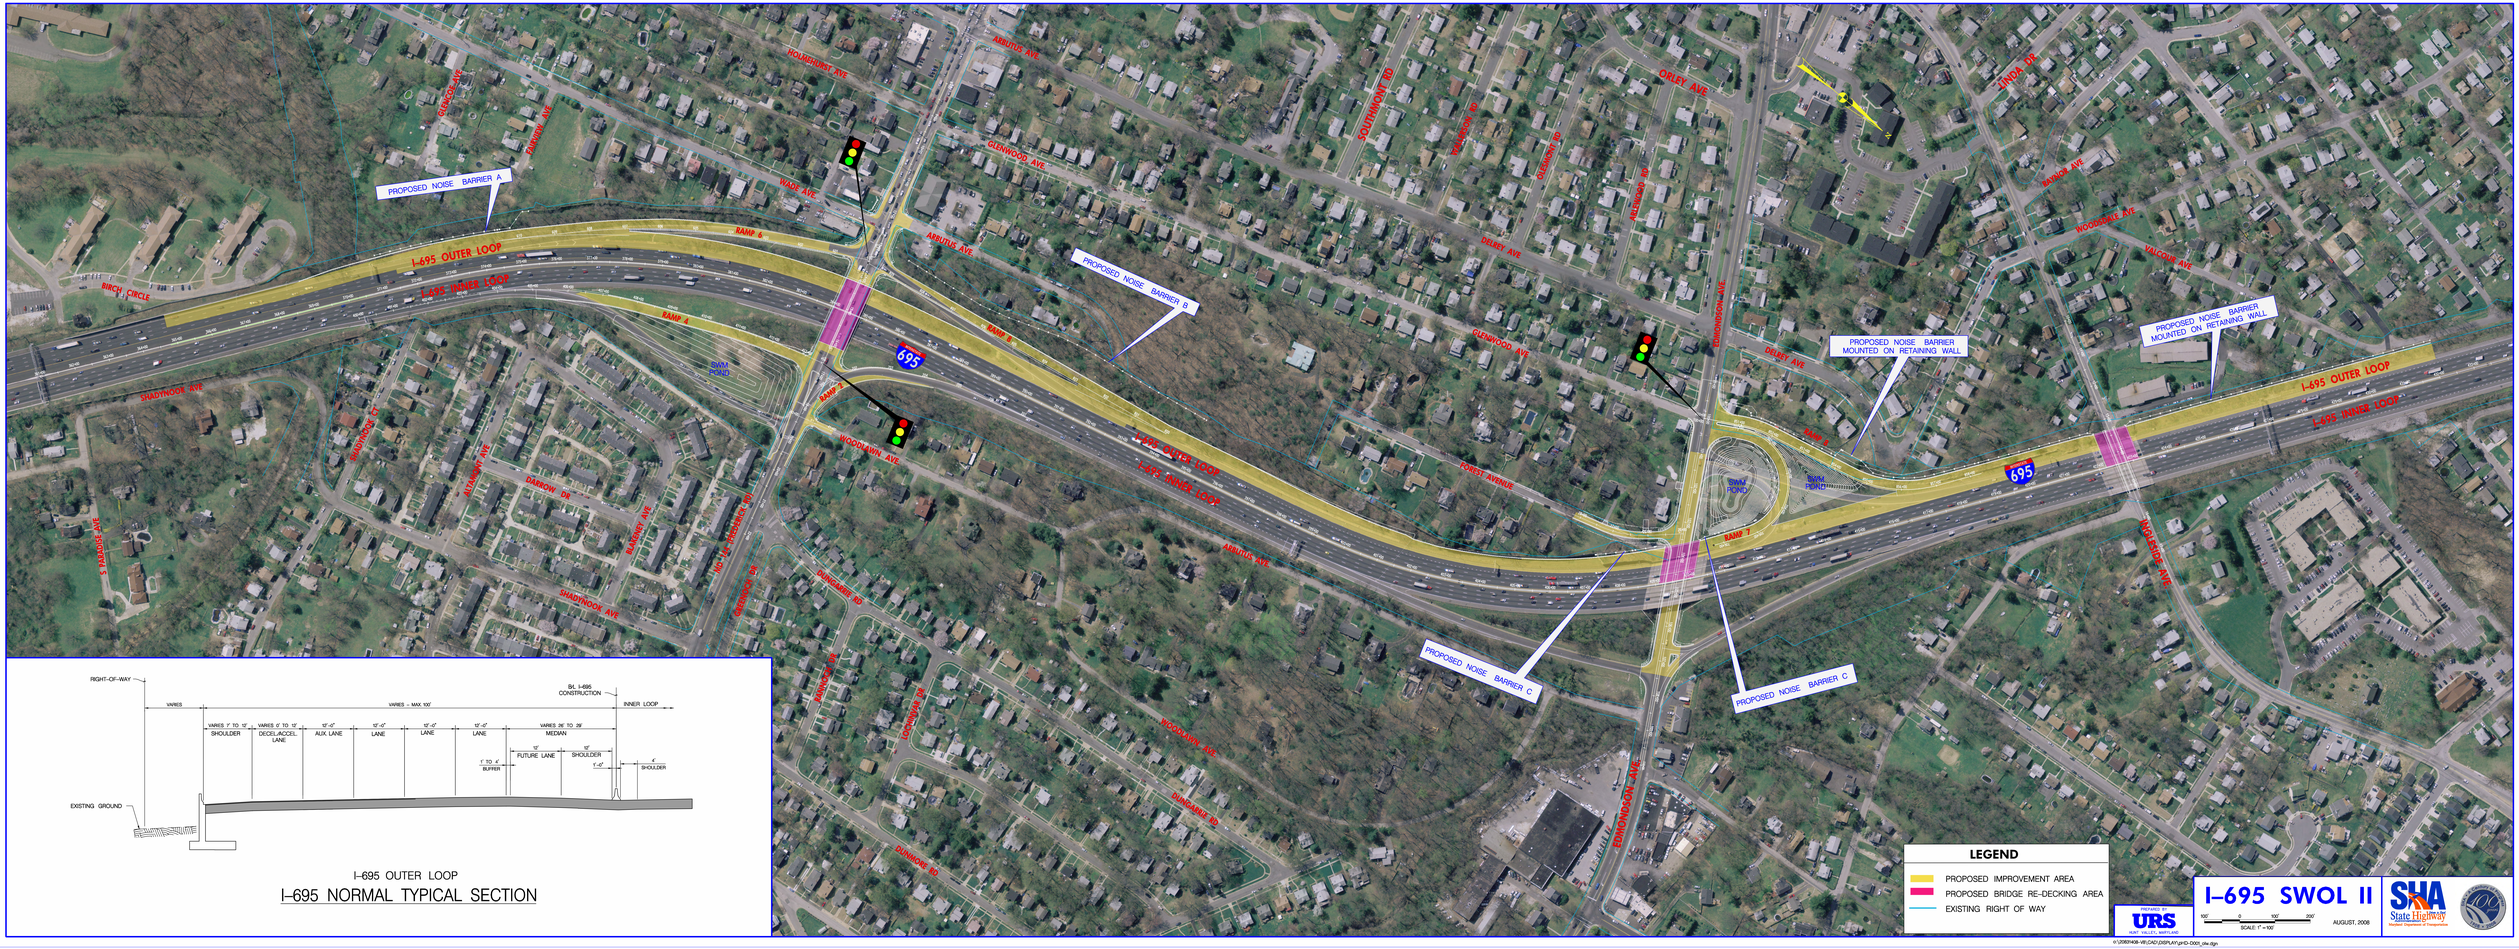

I-695 OUTER LOOP

I-695 NORMAL TYPICAL SECTION