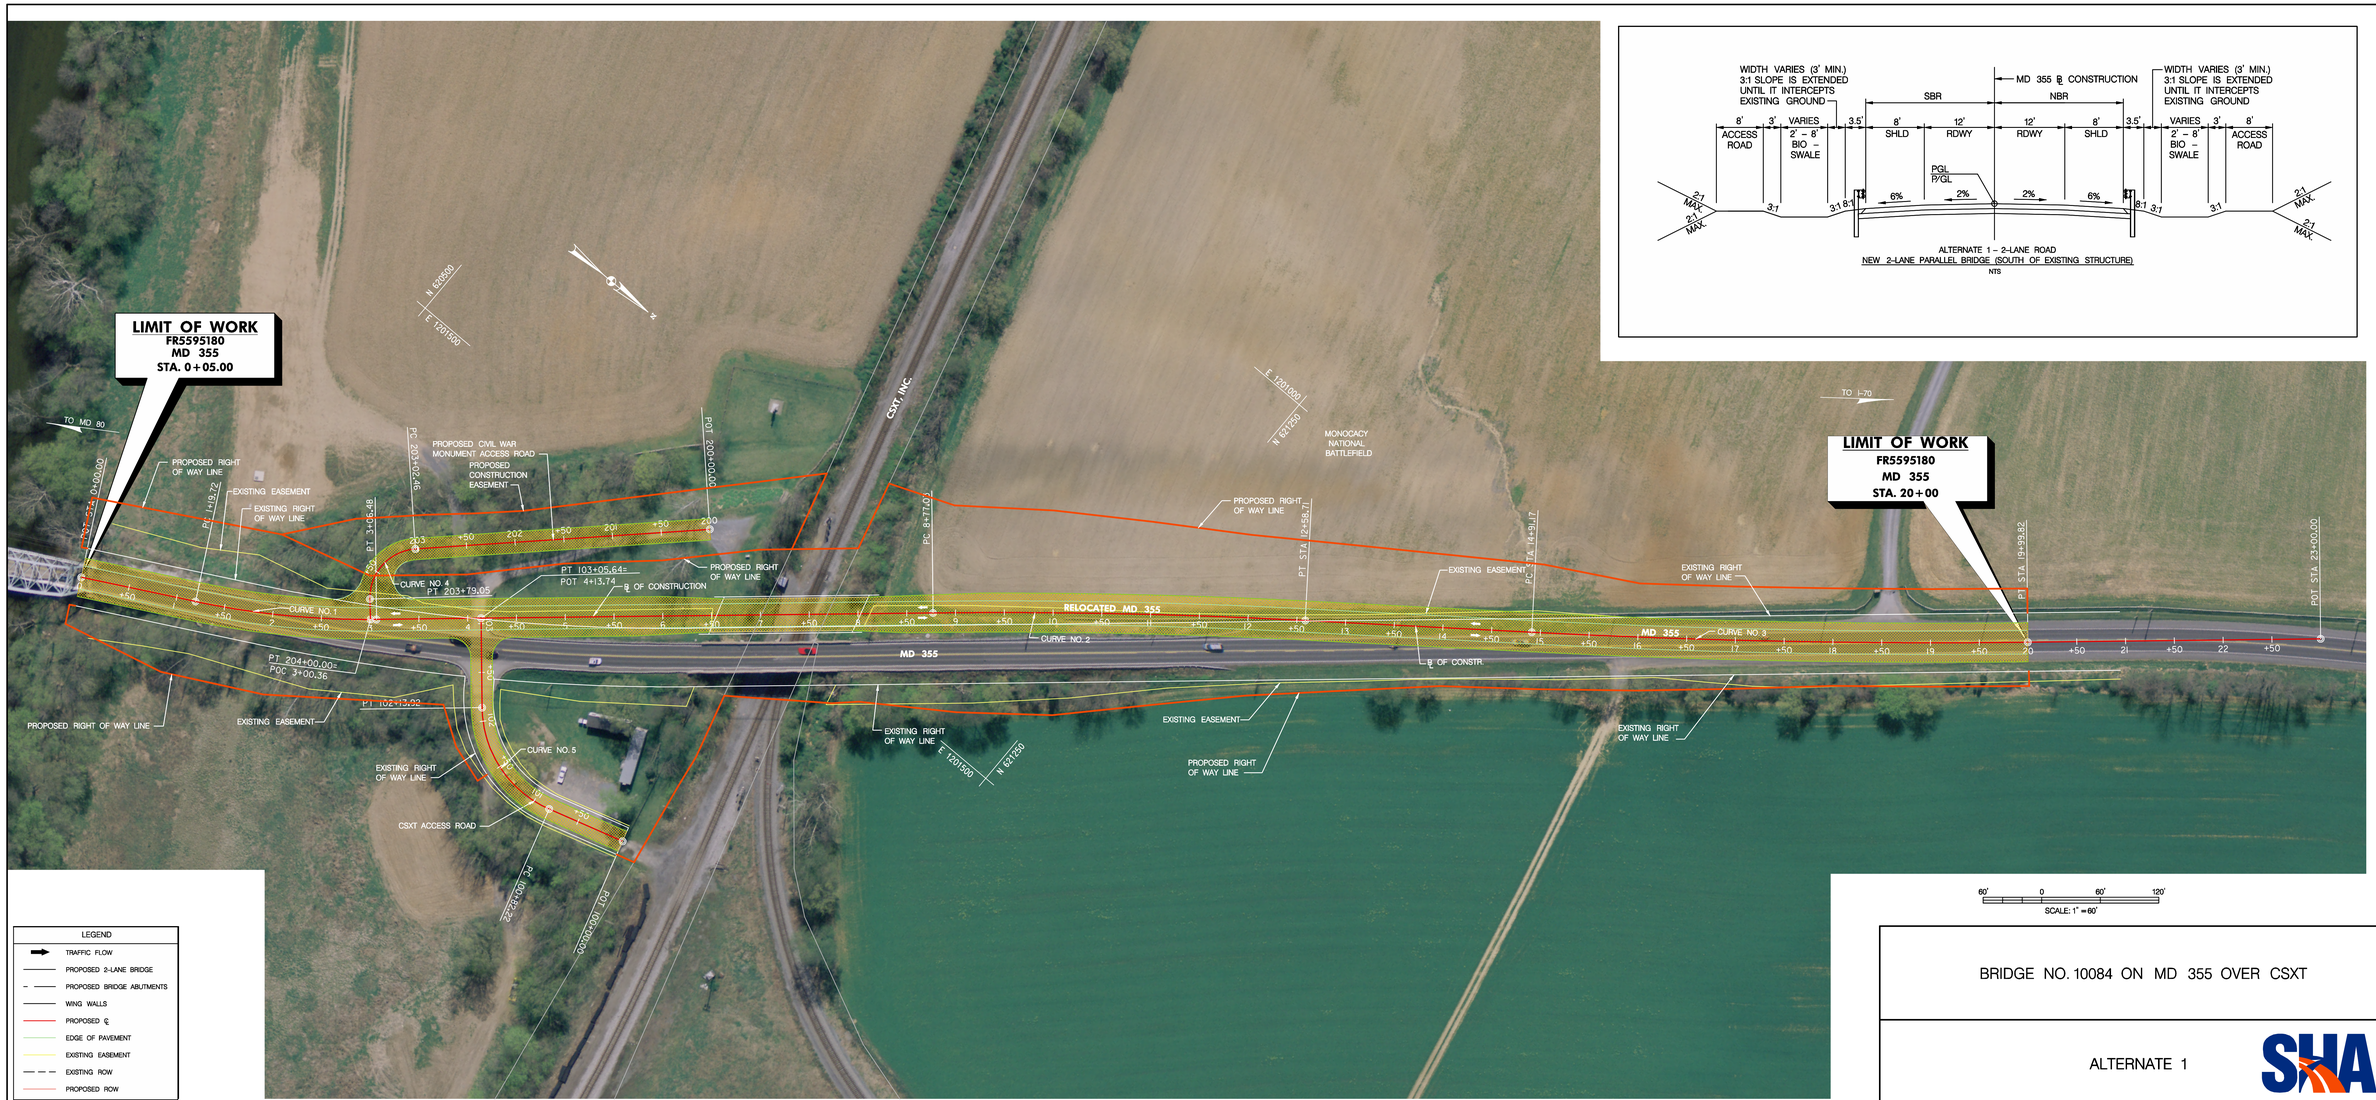

LEGEND

- TRAFFIC FLOW
- PROPOSED 2-LANE BRIDGE
- PROPOSED BRIDGE ABUTMENTS
- WING WALLS
- PROPOSED ℄
- EDGE OF PAVEMENT
- EXISTING EASEMENT
- EXISTING ROW
- PROPOSED ROW

60' 0 60' 120'
SCALE: 1" = 60'

BRIDGE NO. 10084 ON MD 355 OVER CSXT

ALTERNATE 1

DATE APRIL 2013 | SCALE 1" = 60' | COUNTY FREDERICK

PLOTTED: Wednesday, May 01, 2013 AT 08:12 AM
FILE: T:\MD350_CSXtoNewHorizon\Design\TMR Files\pl-ID-display_MD350.dgn