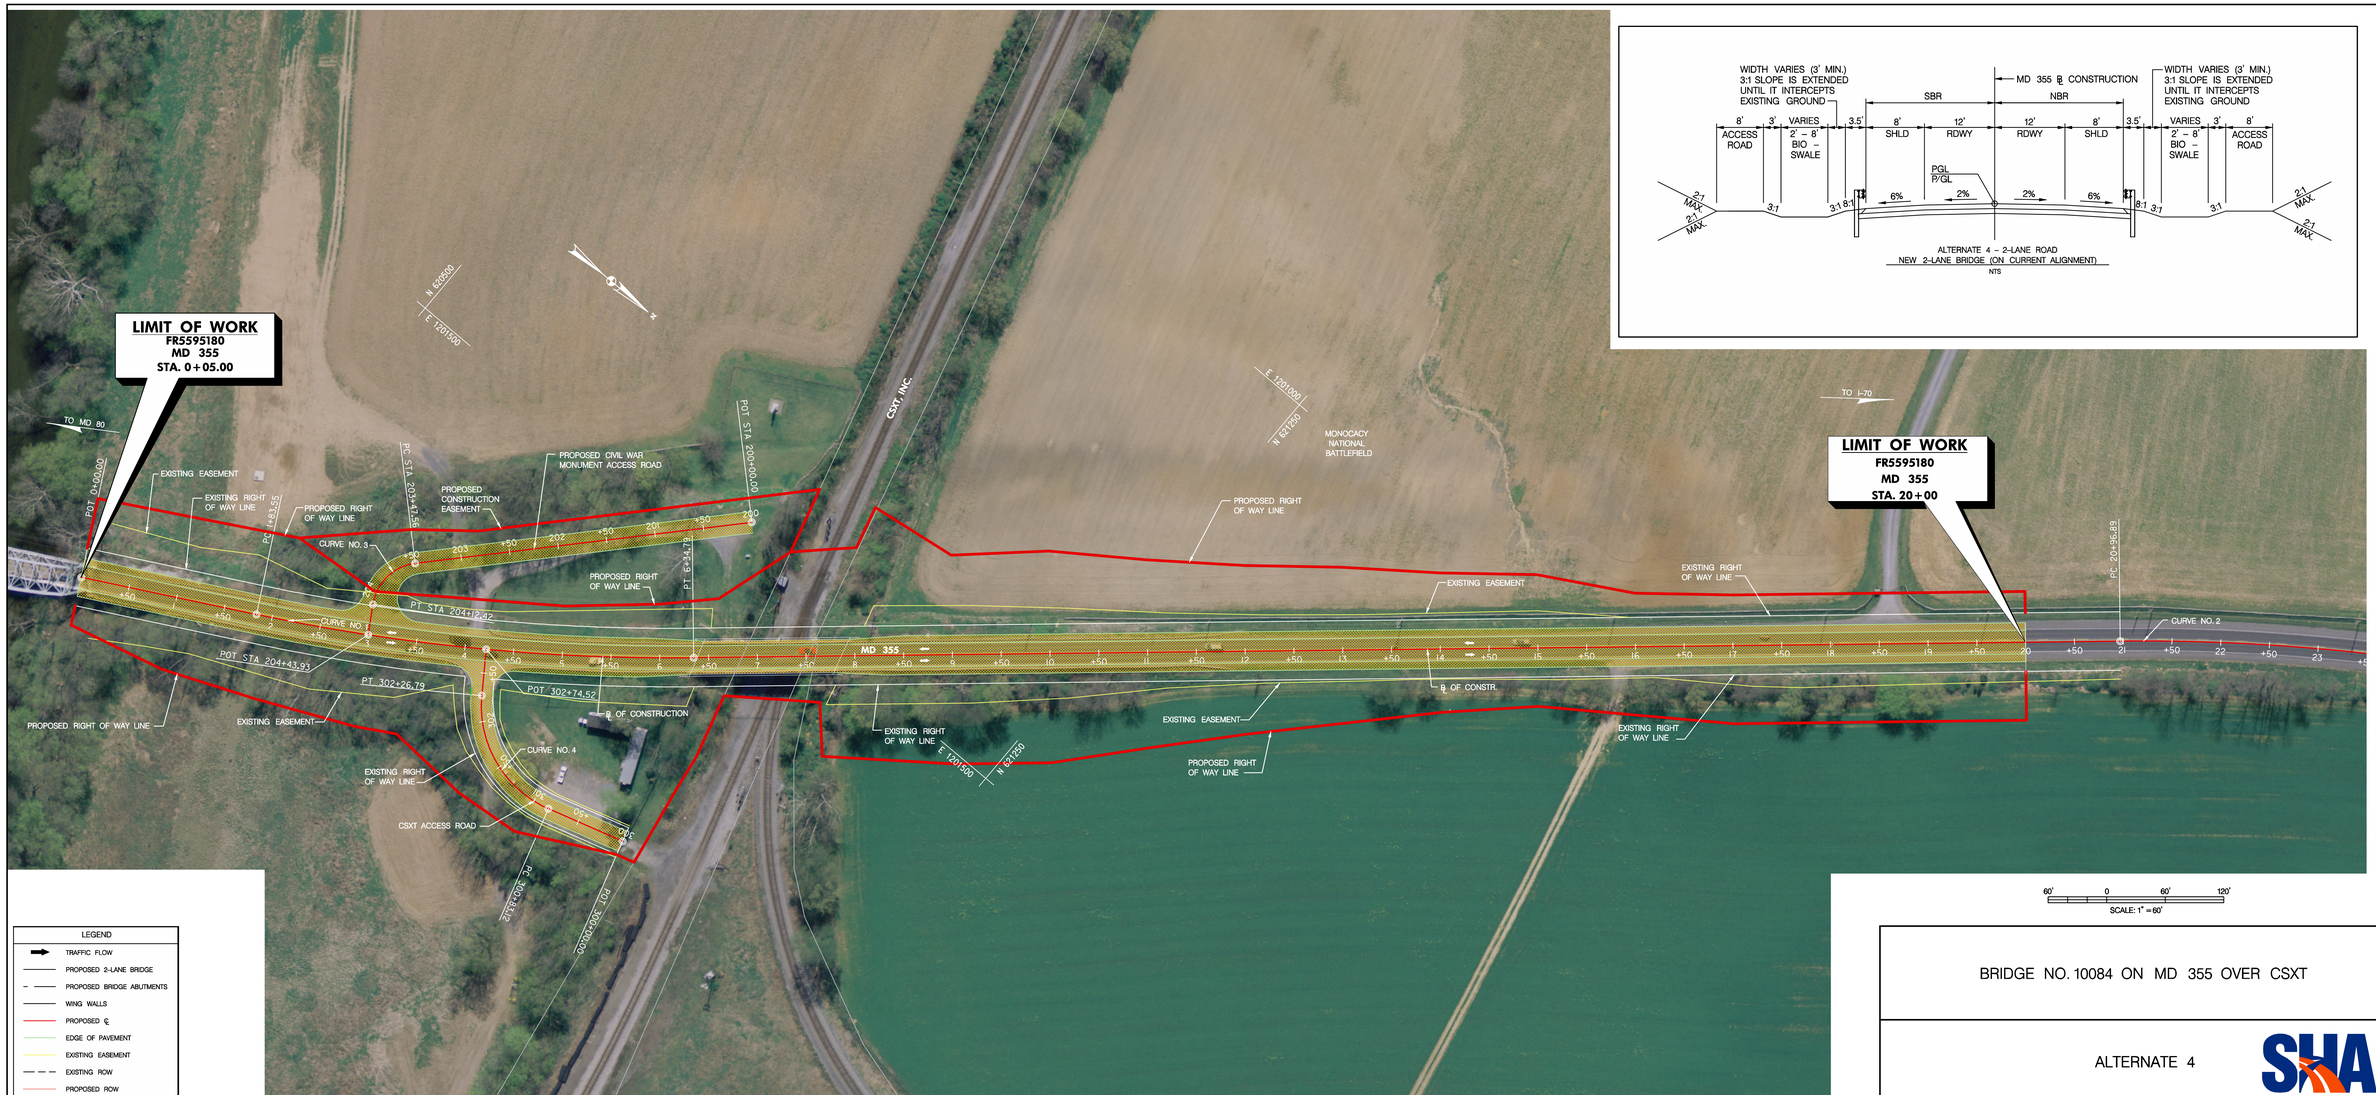

LEGEND

- TRAFFIC FLOW
- PROPOSED 2-LANE BRIDGE
- PROPOSED BRIDGE ABUTMENTS
- WING WALLS
- PROPOSED ℄
- EDGE OF PAVEMENT
- EXISTING EASEMENT
- EXISTING ROW
- PROPOSED ROW

BRIDGE NO. 10084 ON MD 355 OVER CSXT

ALTERNATE 4

SHA

DATE	SCALE	COUNTY
APRIL 2013	1" = 60'	FREDERICK

PLOTTED: Wednesday, May 01, 2013 AT 08:28 AM
FILE: T:\MD355_CSXtoNewHorizon\Design\TMR Files\pl-ID-display4_MD355.dgn