TEMPORARY TRAFFIC CONTROL TYPICAL APPLICATION

IMPORTANT:
THIS DRAWING SHALL BE USED IN COMBINATION WITH THE GENERAL NOTES MD 104.00-01 - MD 104.00-18 AND STANDARDS DETAILS MD 104.01-01 - MD 104.01-81

NOTES:
CHANNELIZING DEVICES ARE TYPICALLY SPACED AT 25 FOOT INTERVALS MAXIMUM IN THE IMMEDIATE AREA OF THE ENTRANCE POINT IN ORDER TO CLEARLY DEFINE THE TEMPORARY ENTRANCE.

THERE SHALL BE A MINIMUM OF SEVEN CHANNELIZING DEVICES IN THE SHOULDER TAPER.

* THE YIELD, YIELD AHEAD AND NO MERGE AREA SIGNS SHALL BE INSTALLED AS DETERMINED BY MD 104.01-31.

THE YIELD SIGN(S), WITH THE APPROVAL OF THE ADE-T, SHALL BE REPLACED WITH STOP SIGN(S) ON THE RIGHT SIDE (BOTH SIDES) OF THE APPROACH, IF NO ACCELERATION LANE EXISTS FOR TEMPORARY ENTRANCE. ALSO, A TEMPORARY STOP LINE SHALL BE PLACED ACROSS THE RAMP AT THE DESIRED STOP LOCATION AS DETERMINED BY THE ENGINEER

** WORD MESSAGES MAY BE USED AS ALTERNATES TO THE ADVANCE TRAFFIC CONTROL SYMBOL SIGNS

THE ENGINEER SHOULD CONSIDER ADDITIONAL, ADJACENT LANE CLOSURES WHEN THE POSSIBILITY OF UNPLANNED TRAVELWAY ENCROACHMENTS EXISTS.

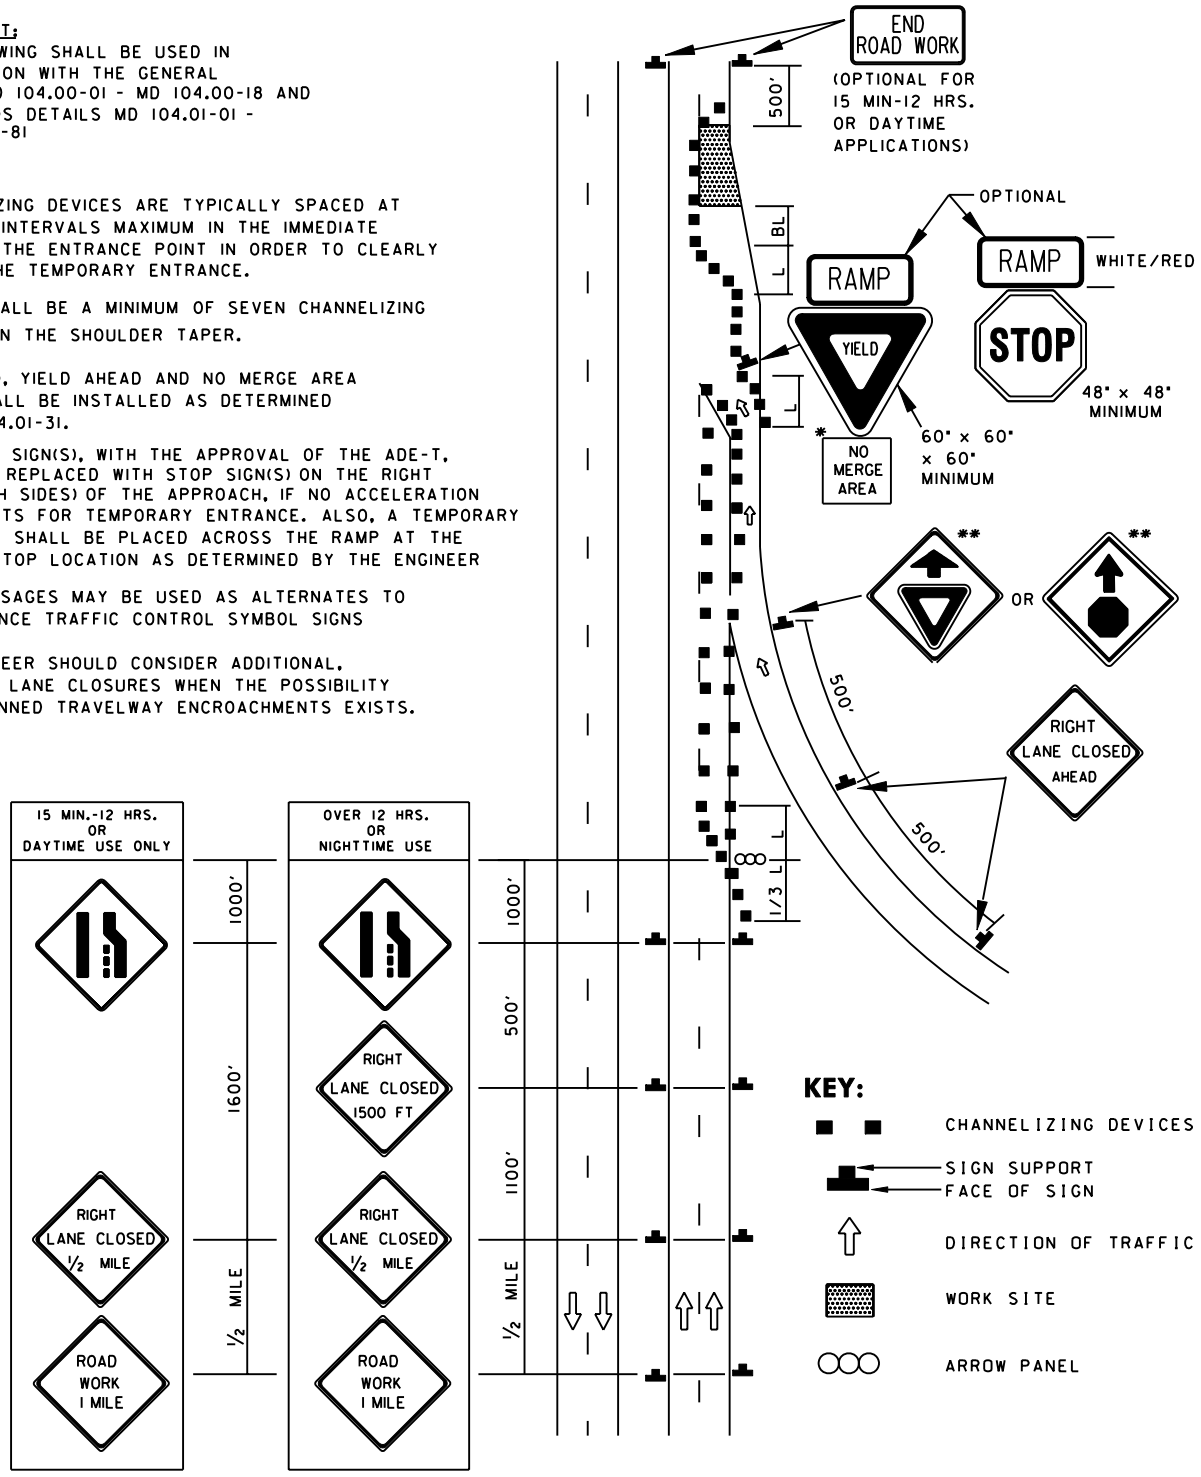

SPECIFICATION 104	CATEGORY CODE ITEMS
APPROVED	DIRECTOR – OFFICE OF TRAFFIC AND SAFETY

APPROVAL • SHA REVISIONS		APPROVAL • FEDERAL HIGHWAY ADMINISTRATION	
APPROVAL	8-20-03	APPROVAL	9-23-03
REVISED	8-11-10	REVISED	10-5-10
REVISED		REVISED	
REVISED		REVISED	

Maryland Department of Transportation
STATE HIGHWAY ADMINISTRATION
STANDARDS FOR HIGHWAYS AND INCIDENTAL STRUCTURES

ENTRANCE RAMP TREATMENT/EXP-FREEWAY GREATER THAN 40 MPH

STANDARD NO. MD 104.05-15