DRILL HOLES

DRILL HOLES

DRILL HOLES

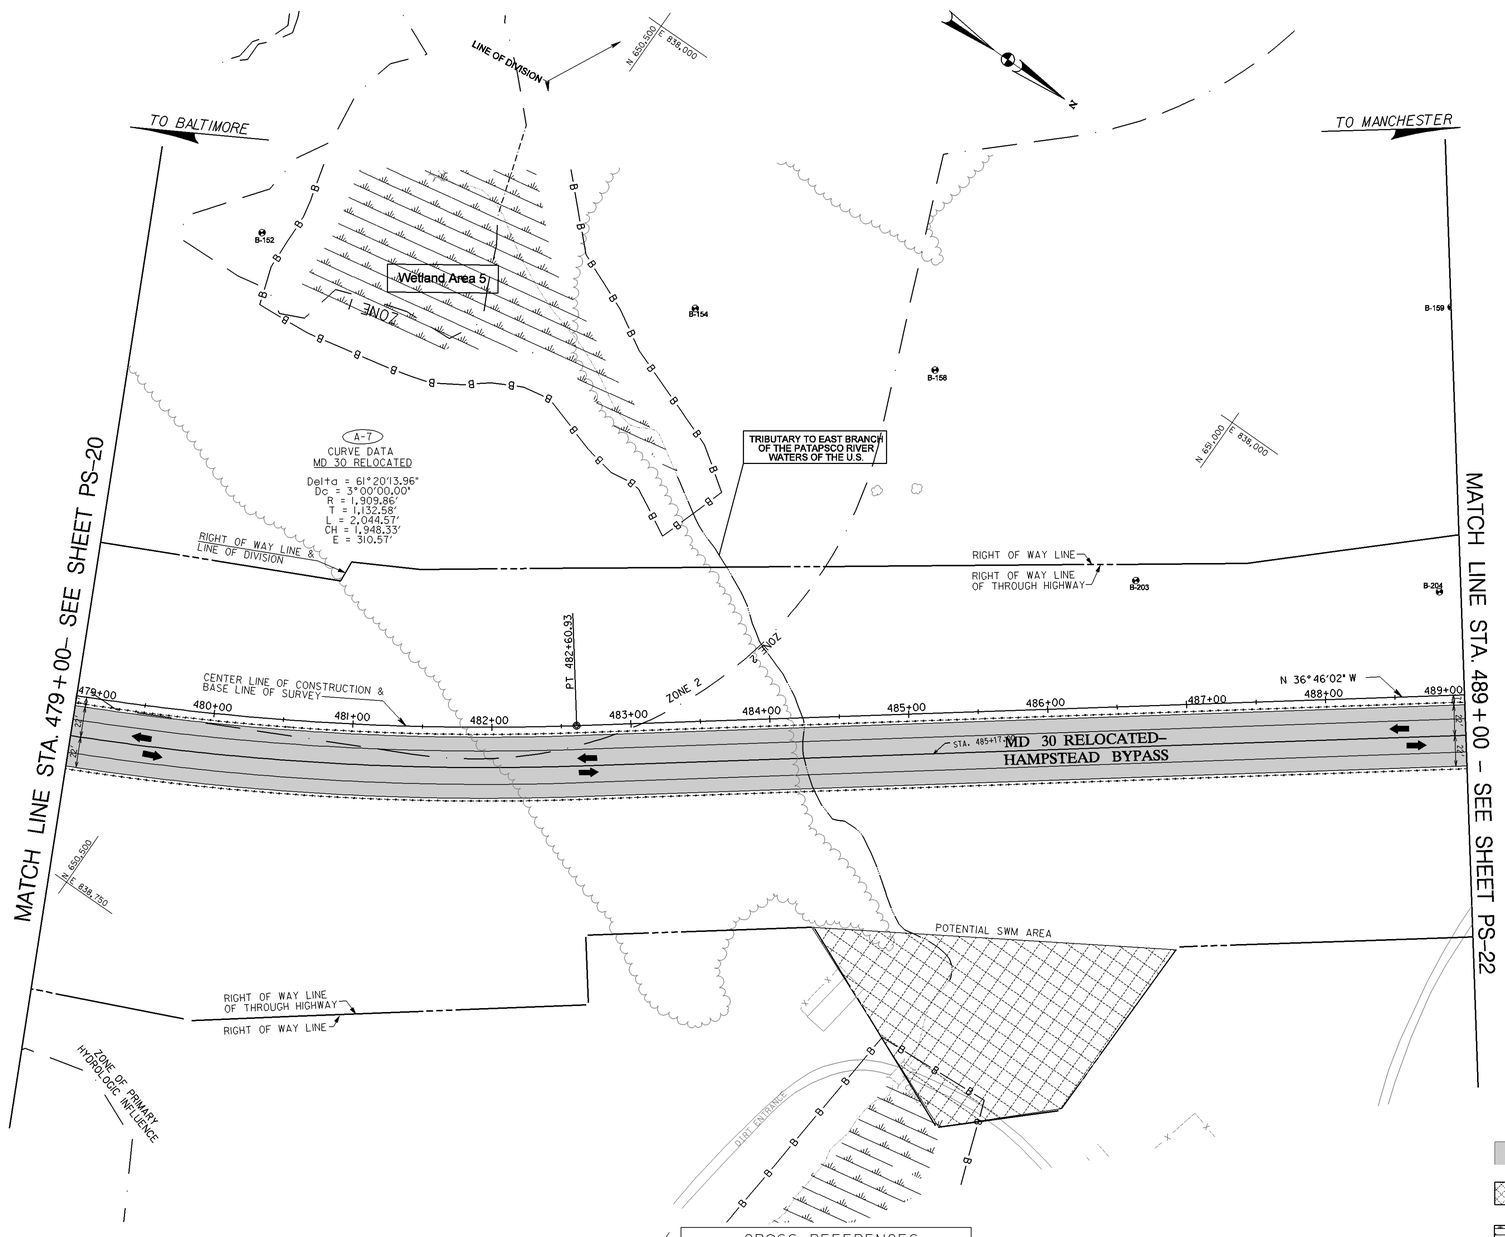

CROSS REFERENCES	
ITEM	DWG. NO.
TYPICAL SECTION	PR-16.17
ROADWAY PROFILE	GS-04
GEOMETRY PLAN	

SCALE : 1 IN. = 50 FT.

LEGEND

- FULL DEPTH
- POTENTIAL STORM WATER FACILITY
- WETLANDS

Maryland Department of Transportation
State Highway Administration

Office of Highway Development

WALLACE, MONTGOMERY & ASSOCIATES, LLP
CIVIL AND STRUCTURAL ENGINEERS
110 West Road
Suite 300
Towson, Maryland 21204

REVISIONS	PLAN SHEET	PS-21 OF 34

STATE OF MARYLAND
Maryland Department of Transportation
State Highway Administration
Highway Design Division
MD 30 RELOCATED
FROM SOUTH OF WOLF HILL DRIVE TO NORTH OF HAMPSTEAD

CONT. NO. CL4165370 F.A.P. NO. SEE TITLE SHEET SHEET NO. ____ OF ____
PREL. TRAC. BY HDD FINAL TRAC. BY HDD

m:\proj\202007.05_pw_\exported\Hampsteadplansheet21.dgn
Monday, May 23, 2005 AT 10:42 AM