DRILL HOLES

DRILL HOLES

DRILL HOLES

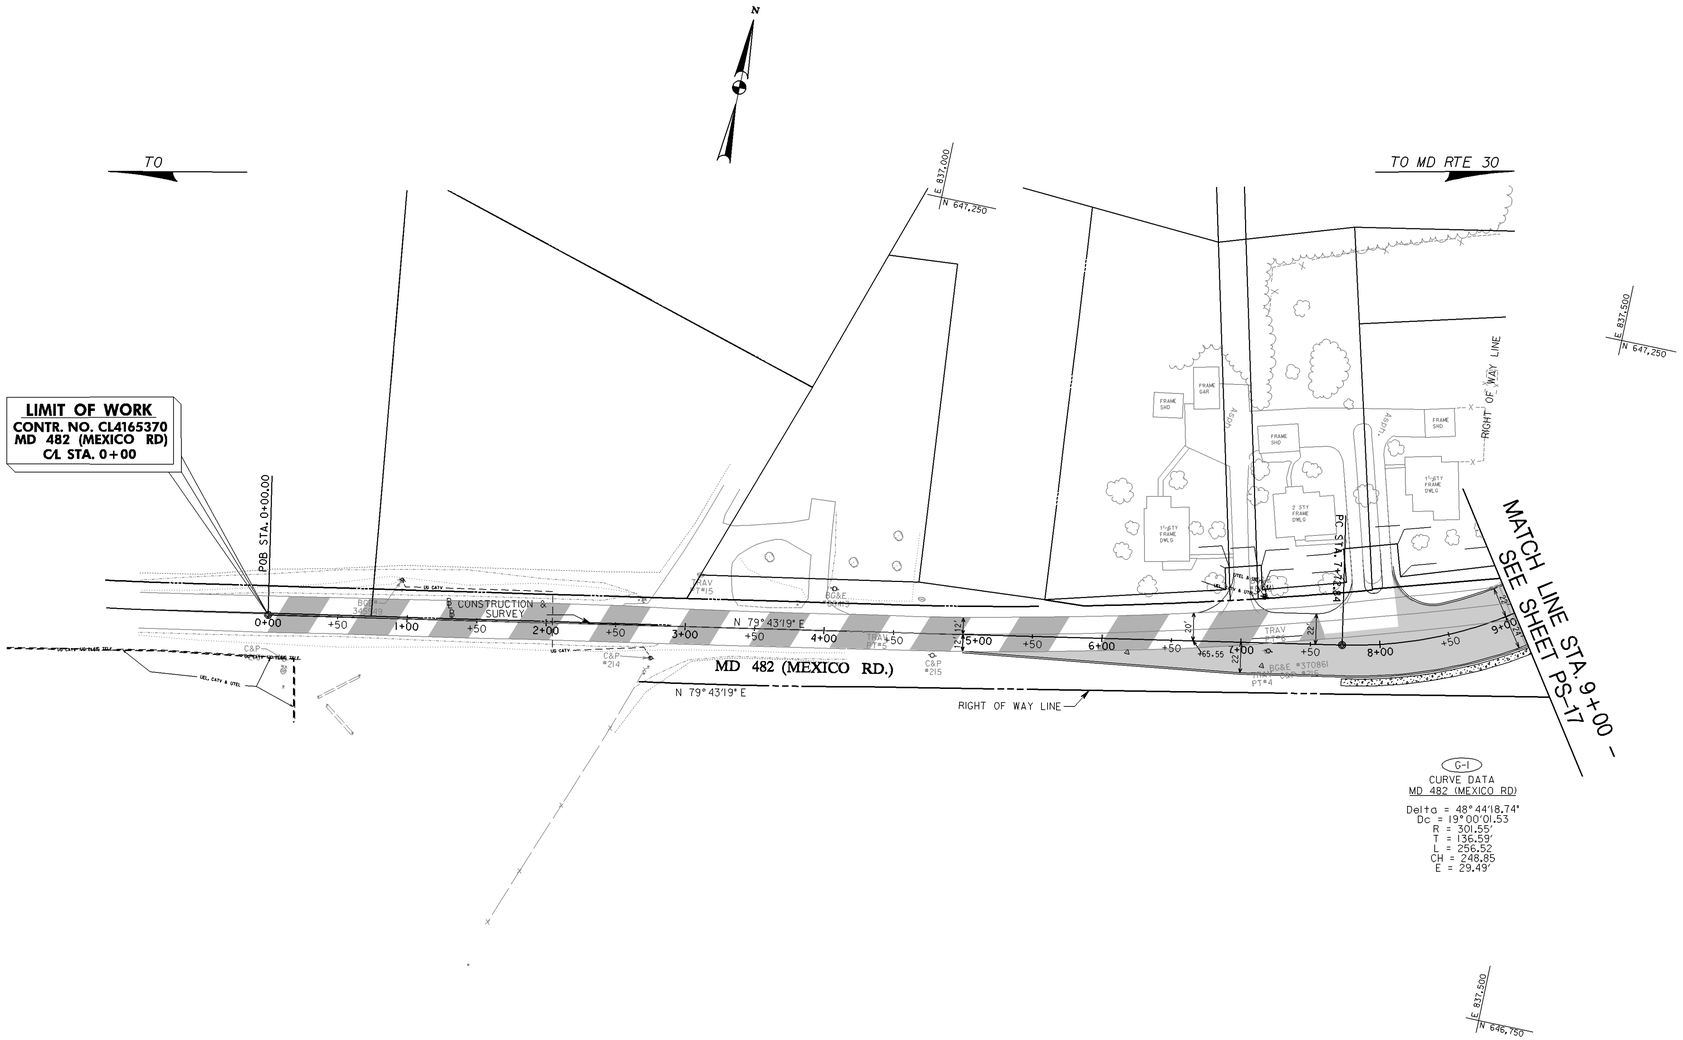

LEGEND

FULL DEPTH

RESURFACING

Maryland Department of Transportation
State Highway Administration

Office of Highway Development

CROSS REFERENCES	
ITEM	DWG. NO.
TYPICAL SECTION	
ROADWAY PROFILE	PR-23
GEOMETRY PLAN	GS-03

SCALE : 1 IN. = 50 FT.

WALLACE, MONTGOMERY & ASSOCIATES, LLP
CIVIL AND STRUCTURAL ENGINEERS
110 West Road
Suite 300
Towson, Maryland 21204

REVISIONS

PLAN SHEET — PS-32 OF 34

STATE OF MARYLAND
Maryland Department of Transportation
State Highway Administration
Highway Design Division
MD 30 RELOCATED
FROM SOUTH OF WOLF HILL DRIVE TO NORTH OF HAMPSTEAD

CONT. NO. CL4165370 F.A.P. NO. SEE TITLE SHEET SHEET NO. ____ OF ____
PREL. TRAC. BY HDD FINAL TRAC. BY HDD

m:\proj\202007.05_pw_\exported\Hampsteadplansheet32.dgn
Monday, May 23, 2005 AT 10:43 AM