DRILL HOLES

DRILL HOLES

DRILL HOLES

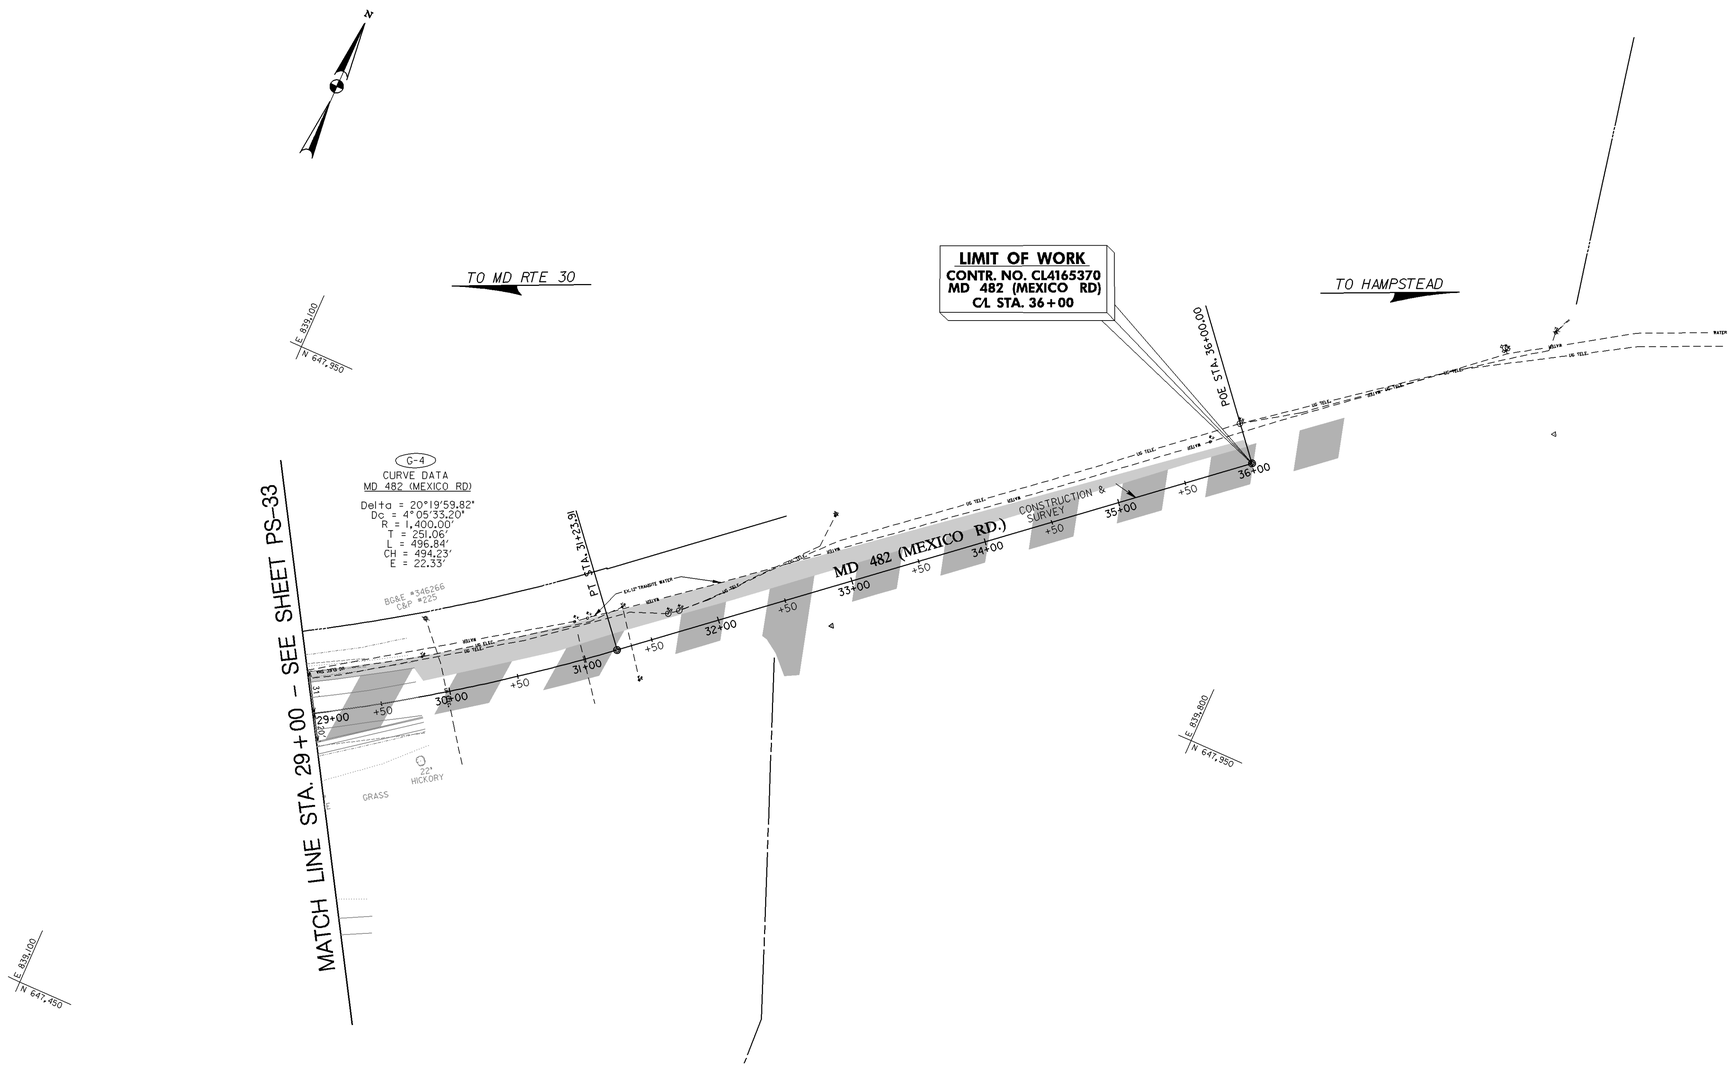


Maryland Department of Transportation
State Highway Administration

Office of Highway Development

LEGEND

- FULL DEPTH
- RESURFACING
- PAVEMENT REMOVAL

| CROSS REFERENCES | |
|---|---|
| ITEM | DWG. NO. |
| TYPICAL SECTION<br>ROADWAY PROFILE<br>GEOMETRY PLAN | GS-03 |

SCALE : 1 IN. = 50 FT.

WALLACE, MONTGOMERY & ASSOCIATES, LLP
CIVIL AND STRUCTURAL ENGINEERS
110 West Road
Suite 300
Towson, Maryland 21204

REVISIONS

**PLAN SHEET** | **PS–34 OF 34**

*STATE OF MARYLAND*
*Maryland Department of Transportation*
*State Highway Administration*
*Highway Design Division*
MD 30 RELOCATED
FROM SOUTH OF WOLF HILL DRIVE TO NORTH OF HAMPSTEAD

CONT. NO. CL4165370 F.A.P. NO. SEE TITLE SHEET SHEET NO. ____ OF ____
PREL. TRAC. BY HDD FINAL TRAC. BY HDD

m:\proj\202007.05_pw_\exported\Hampsteadplansheet34.dgn
Monday, May 23, 2005 AT 10:43 AM