SHA State Highway Administration
Maryland Department of Transportation

LEGEND
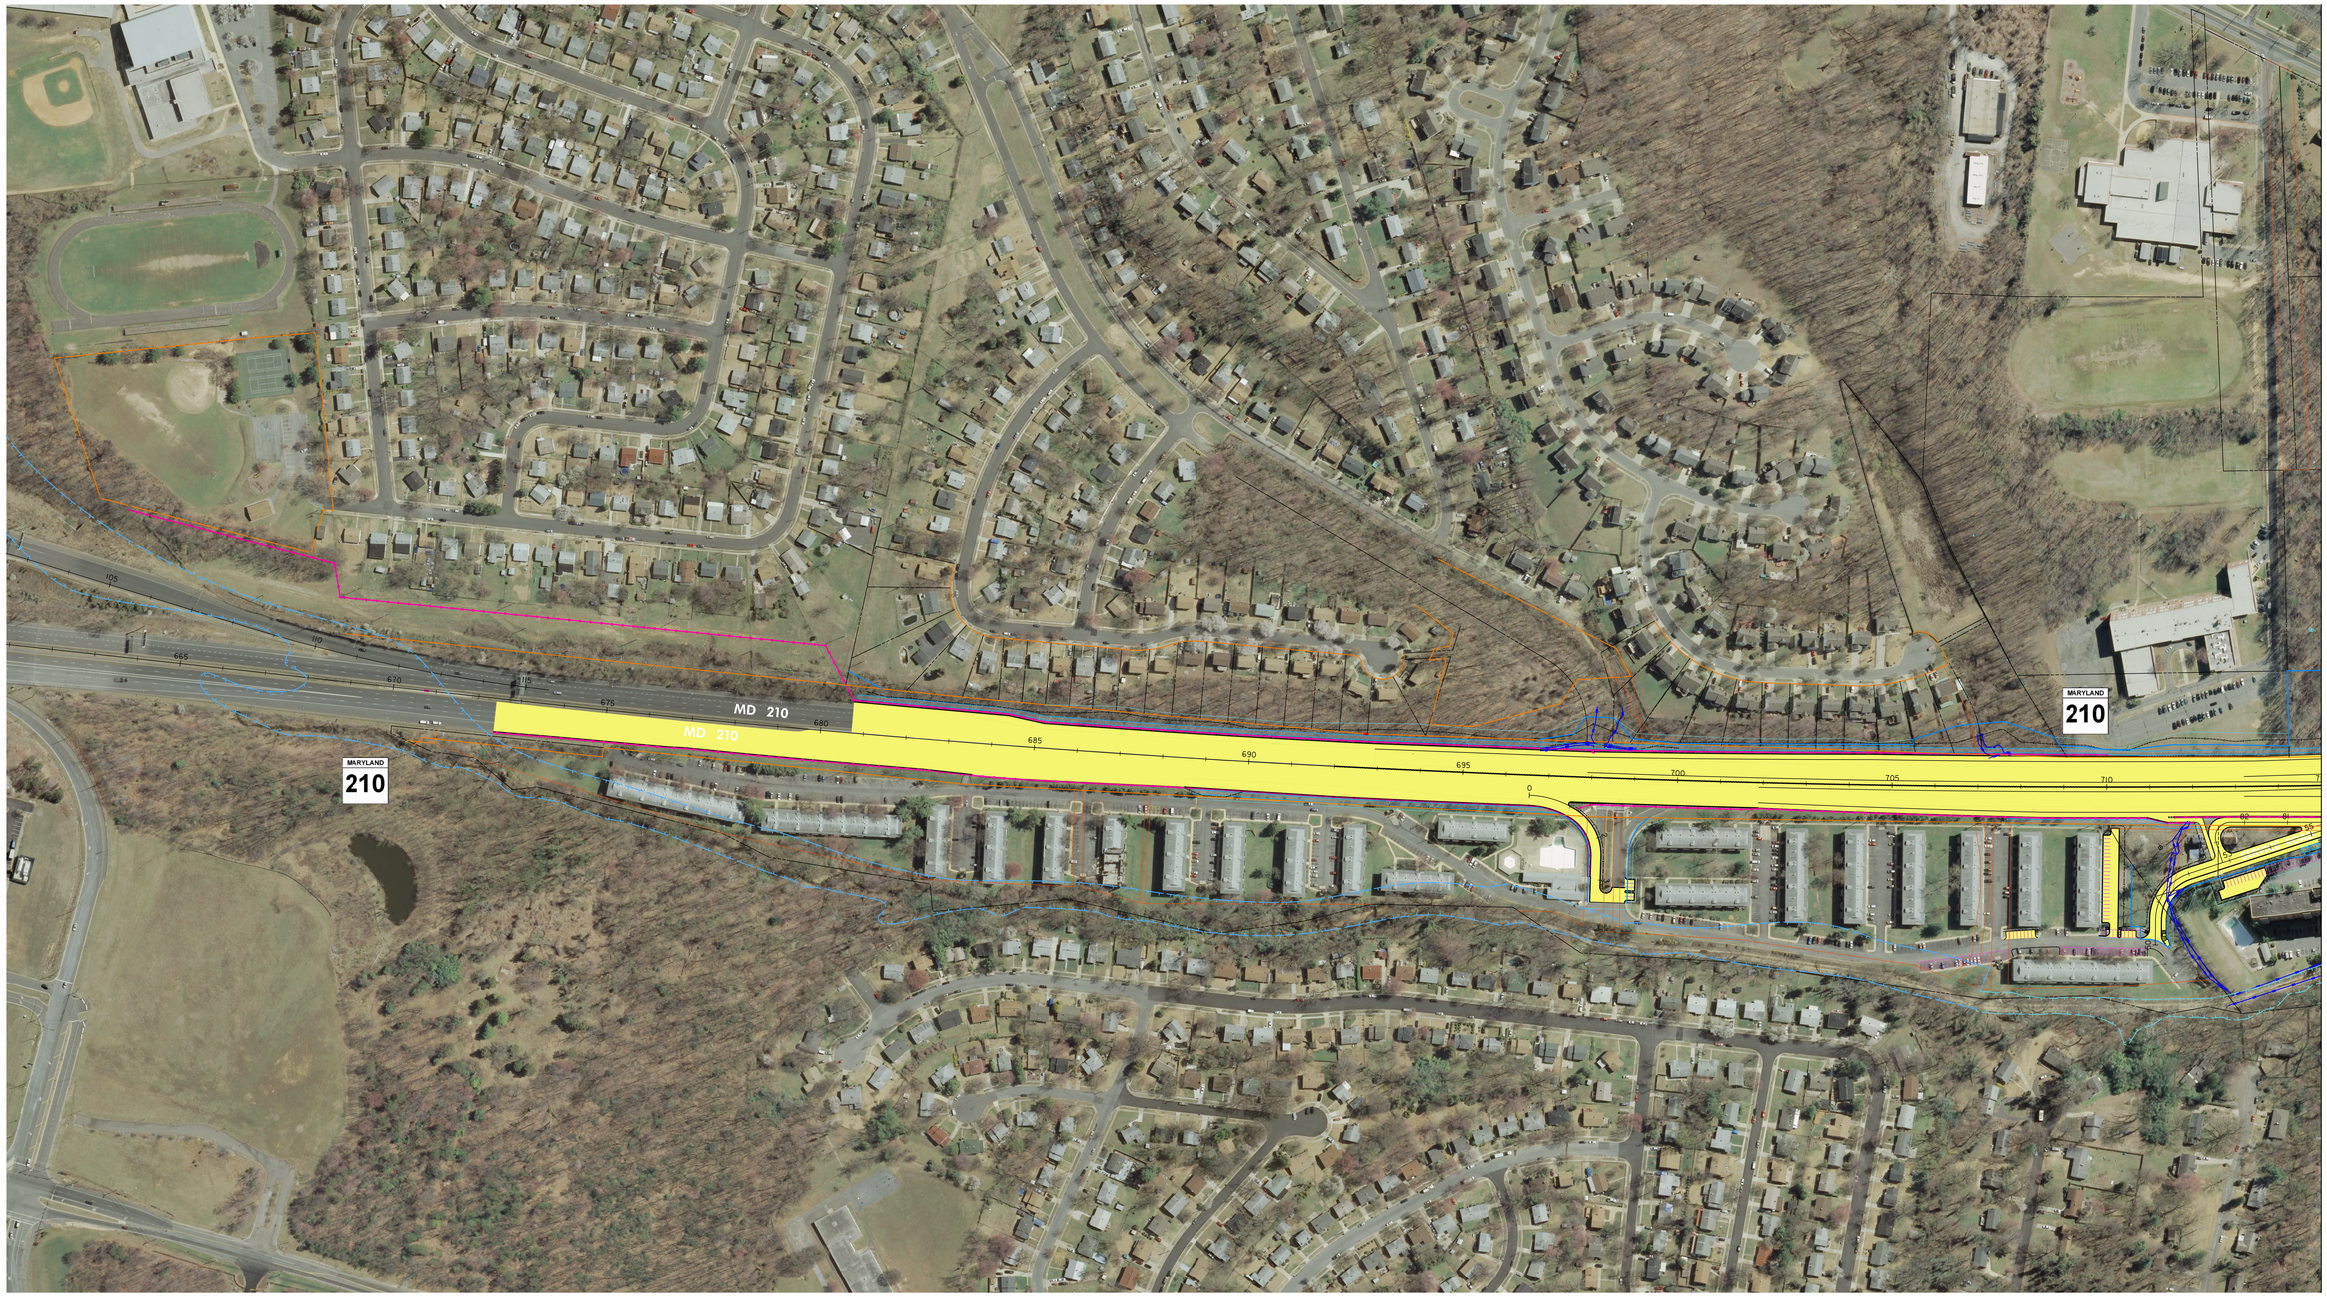
- PAVEMENT IMPROVEMENTS
- BRIDGE DECK
- SIDEWALK
- SOUND BARRIER
- RELOCATIONS
- PROP. RIGHT-OF-WAY
- EX. RIGHT-OF-WAY
- WATERS OF THE US
- PROPERTY LINE
- EASEMENT LINE
- 100 YR FLOOD PLAIN EXISTING
- 100 YR FLOOD PLAIN PROPOSED