REPLACEMENT OF SUPERSTRUCTURE AND REHABILITATION OF CONCRETE ARCH BRIDGE NO. 03109 ON US 40 OVER PATAPSCO RIVER

EXISTING BRIDGE

N.T.S

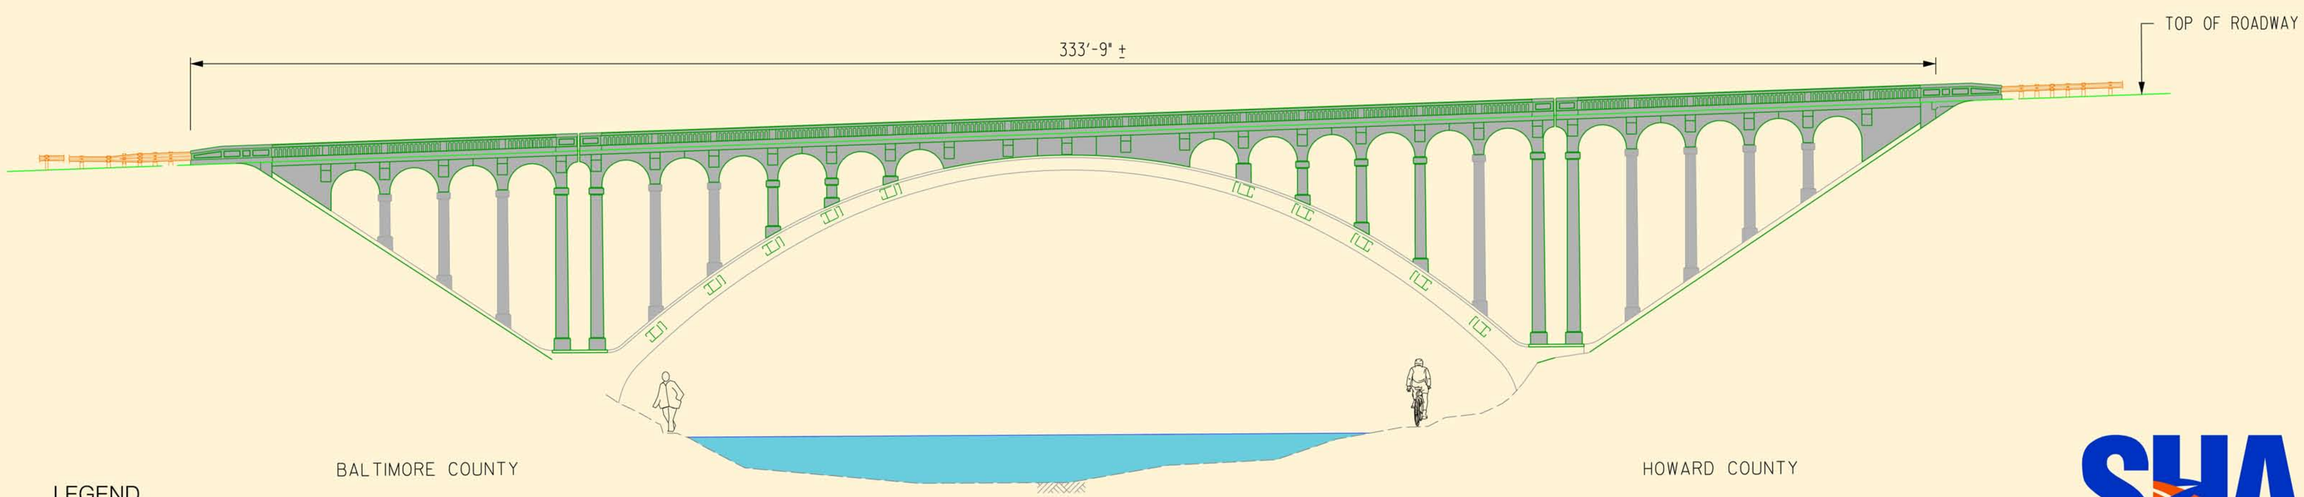

LEGEND

SHADED PORTIONS OF BRIDGE TO BE REPLACED

REHABILITATED BRIDGE ELEVATION

N.T.S

SHA State Highway Administration Maryland Department of Transportation