STAGE 1 MOT LAYOUT

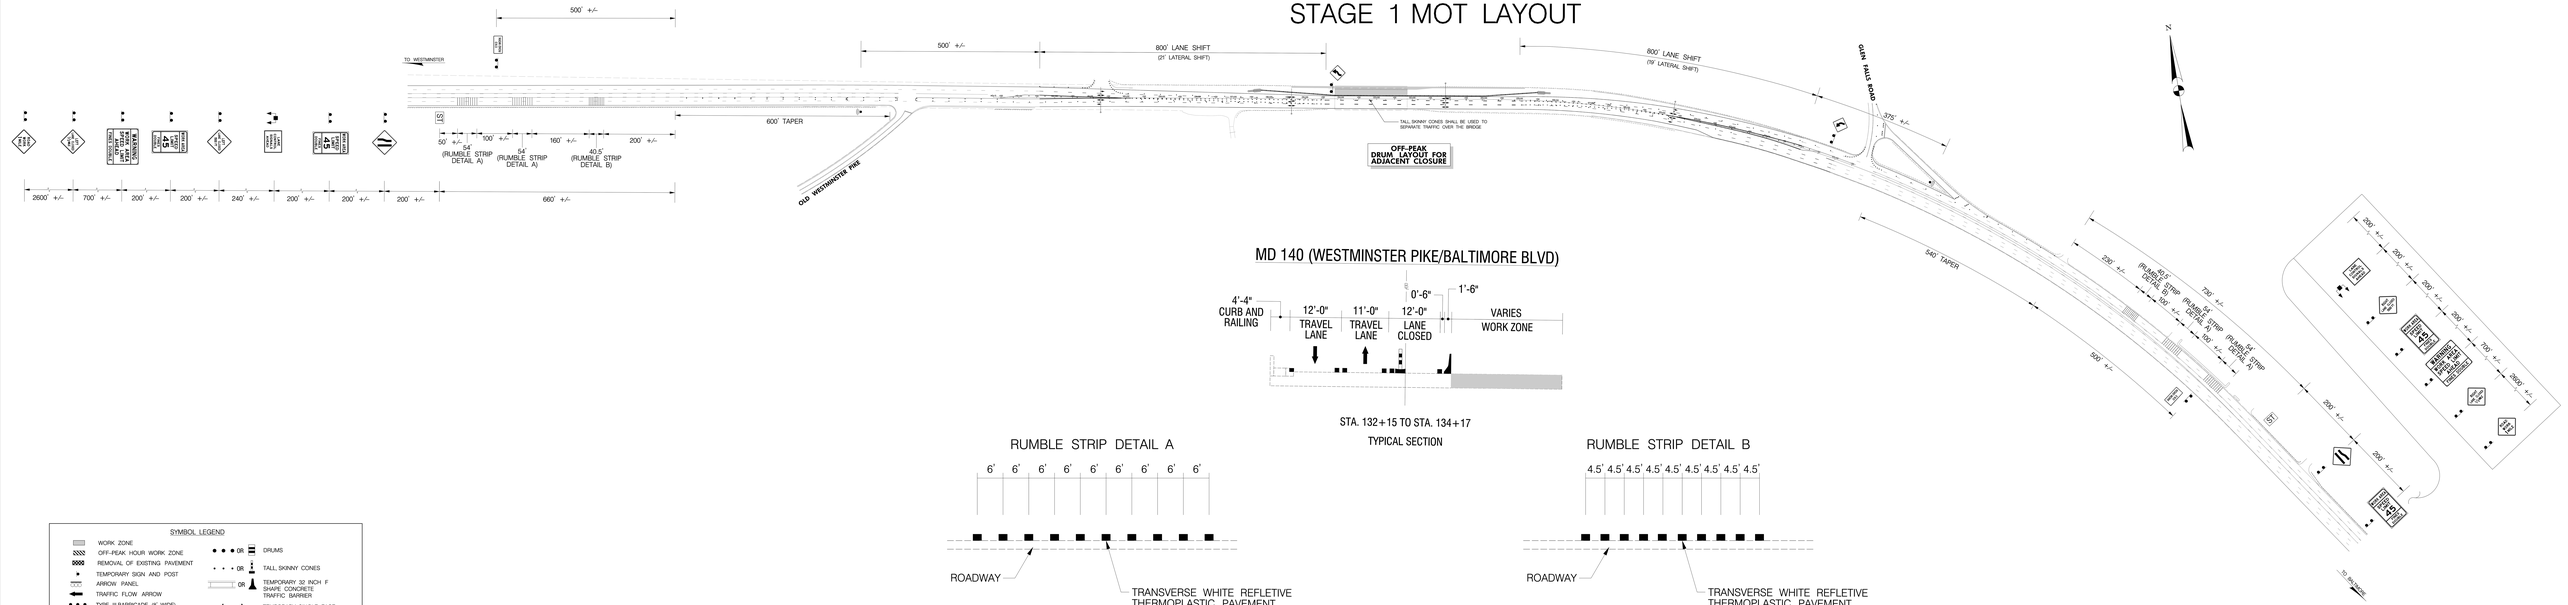

MD 140 (WESTMINSTER PIKE/BALTIMORE BLVD)

STA. 132+15 TO STA. 134+17

TYPICAL SECTION

RUMBLE STRIP DETAIL A

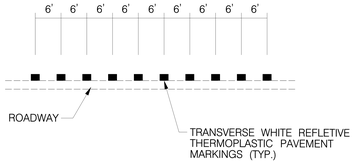

RUMBLE STRIP DETAIL B

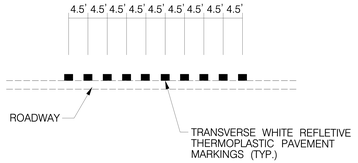

SYMBOL LEGEND

WORK ZONE	DRUMS
OFF-PEAK HOUR WORK ZONE	TALL SKINNY CONES
REMOVAL OF EXISTING PAVEMENT	TEMPORARY 32 INCH F SHAPE CONCRETE TRAFFIC BARRIER
TEMPORARY SIGN AND POST	TEMPORARY SINGLE FACE CONCRETE TRAFFIC BARRIER
ARROW PANEL	PROPOSED SIGN
TRAFFIC FLOW ARROW	DRONE RADAR
TYPE III BARRICADE (6' WIDE)	HIGH INTENSITY BEACON (HIB)
CRASH CUSHION SAND FILLED PLASTIC BARRELS (XX MPH)	
PORTABLE VARIABLE MESSAGE SIGN	
SPEED TRAILER	
TYPE E END TREATMENT (# OF BAYS)	