STAGE 3 MOT LAYOUT

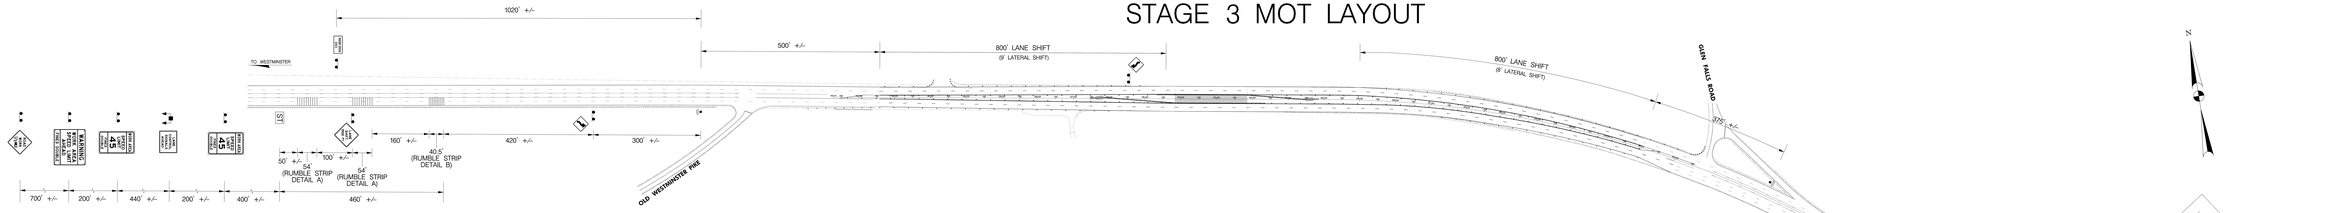

MD 140 (WESTMINSTER PIKE/BALTIMORE BLVD)

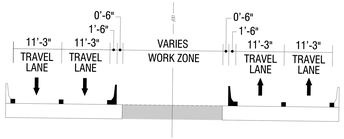

STA. 132+15 TO STA. 134+17

TYPICAL SECTION

RUMBLE STRIP DETAIL A

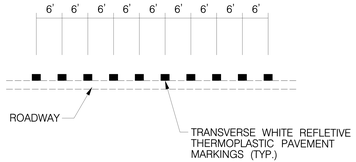

RUMBLE STRIP DETAIL B

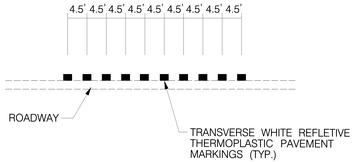

SYMBOL LEGEND

- WORK ZONE
- OFF-PEAK HOUR WORK ZONE
- REMOVAL OF EXISTING PAVEMENT
- TEMPORARY SIGN AND POST
- ARROW PANEL
- TRAFFIC FLOW ARROW
- TYPE III BARRICADE (8' WIDE)
- CRASH CUSHION SAND FILLED PLASTIC BARRELS (XX MPH)
- PORTABLE VARIABLE MESSAGE SIGN
- ST — SPEED TRAILER
- TYPE E END TREATMENT (# OF BAYS)
- DRUMS
- TALL, SKINNY CONES
- TEMPORARY 32 INCH F SHAPE CONCRETE TRAFFIC BARRIER
- TEMPORARY SINGLE FACE CONCRETE TRAFFIC BARRIER
- PROPOSED SIGN
- DRONE RADAR
- HIGH INTENSITY BEACON (HIB)