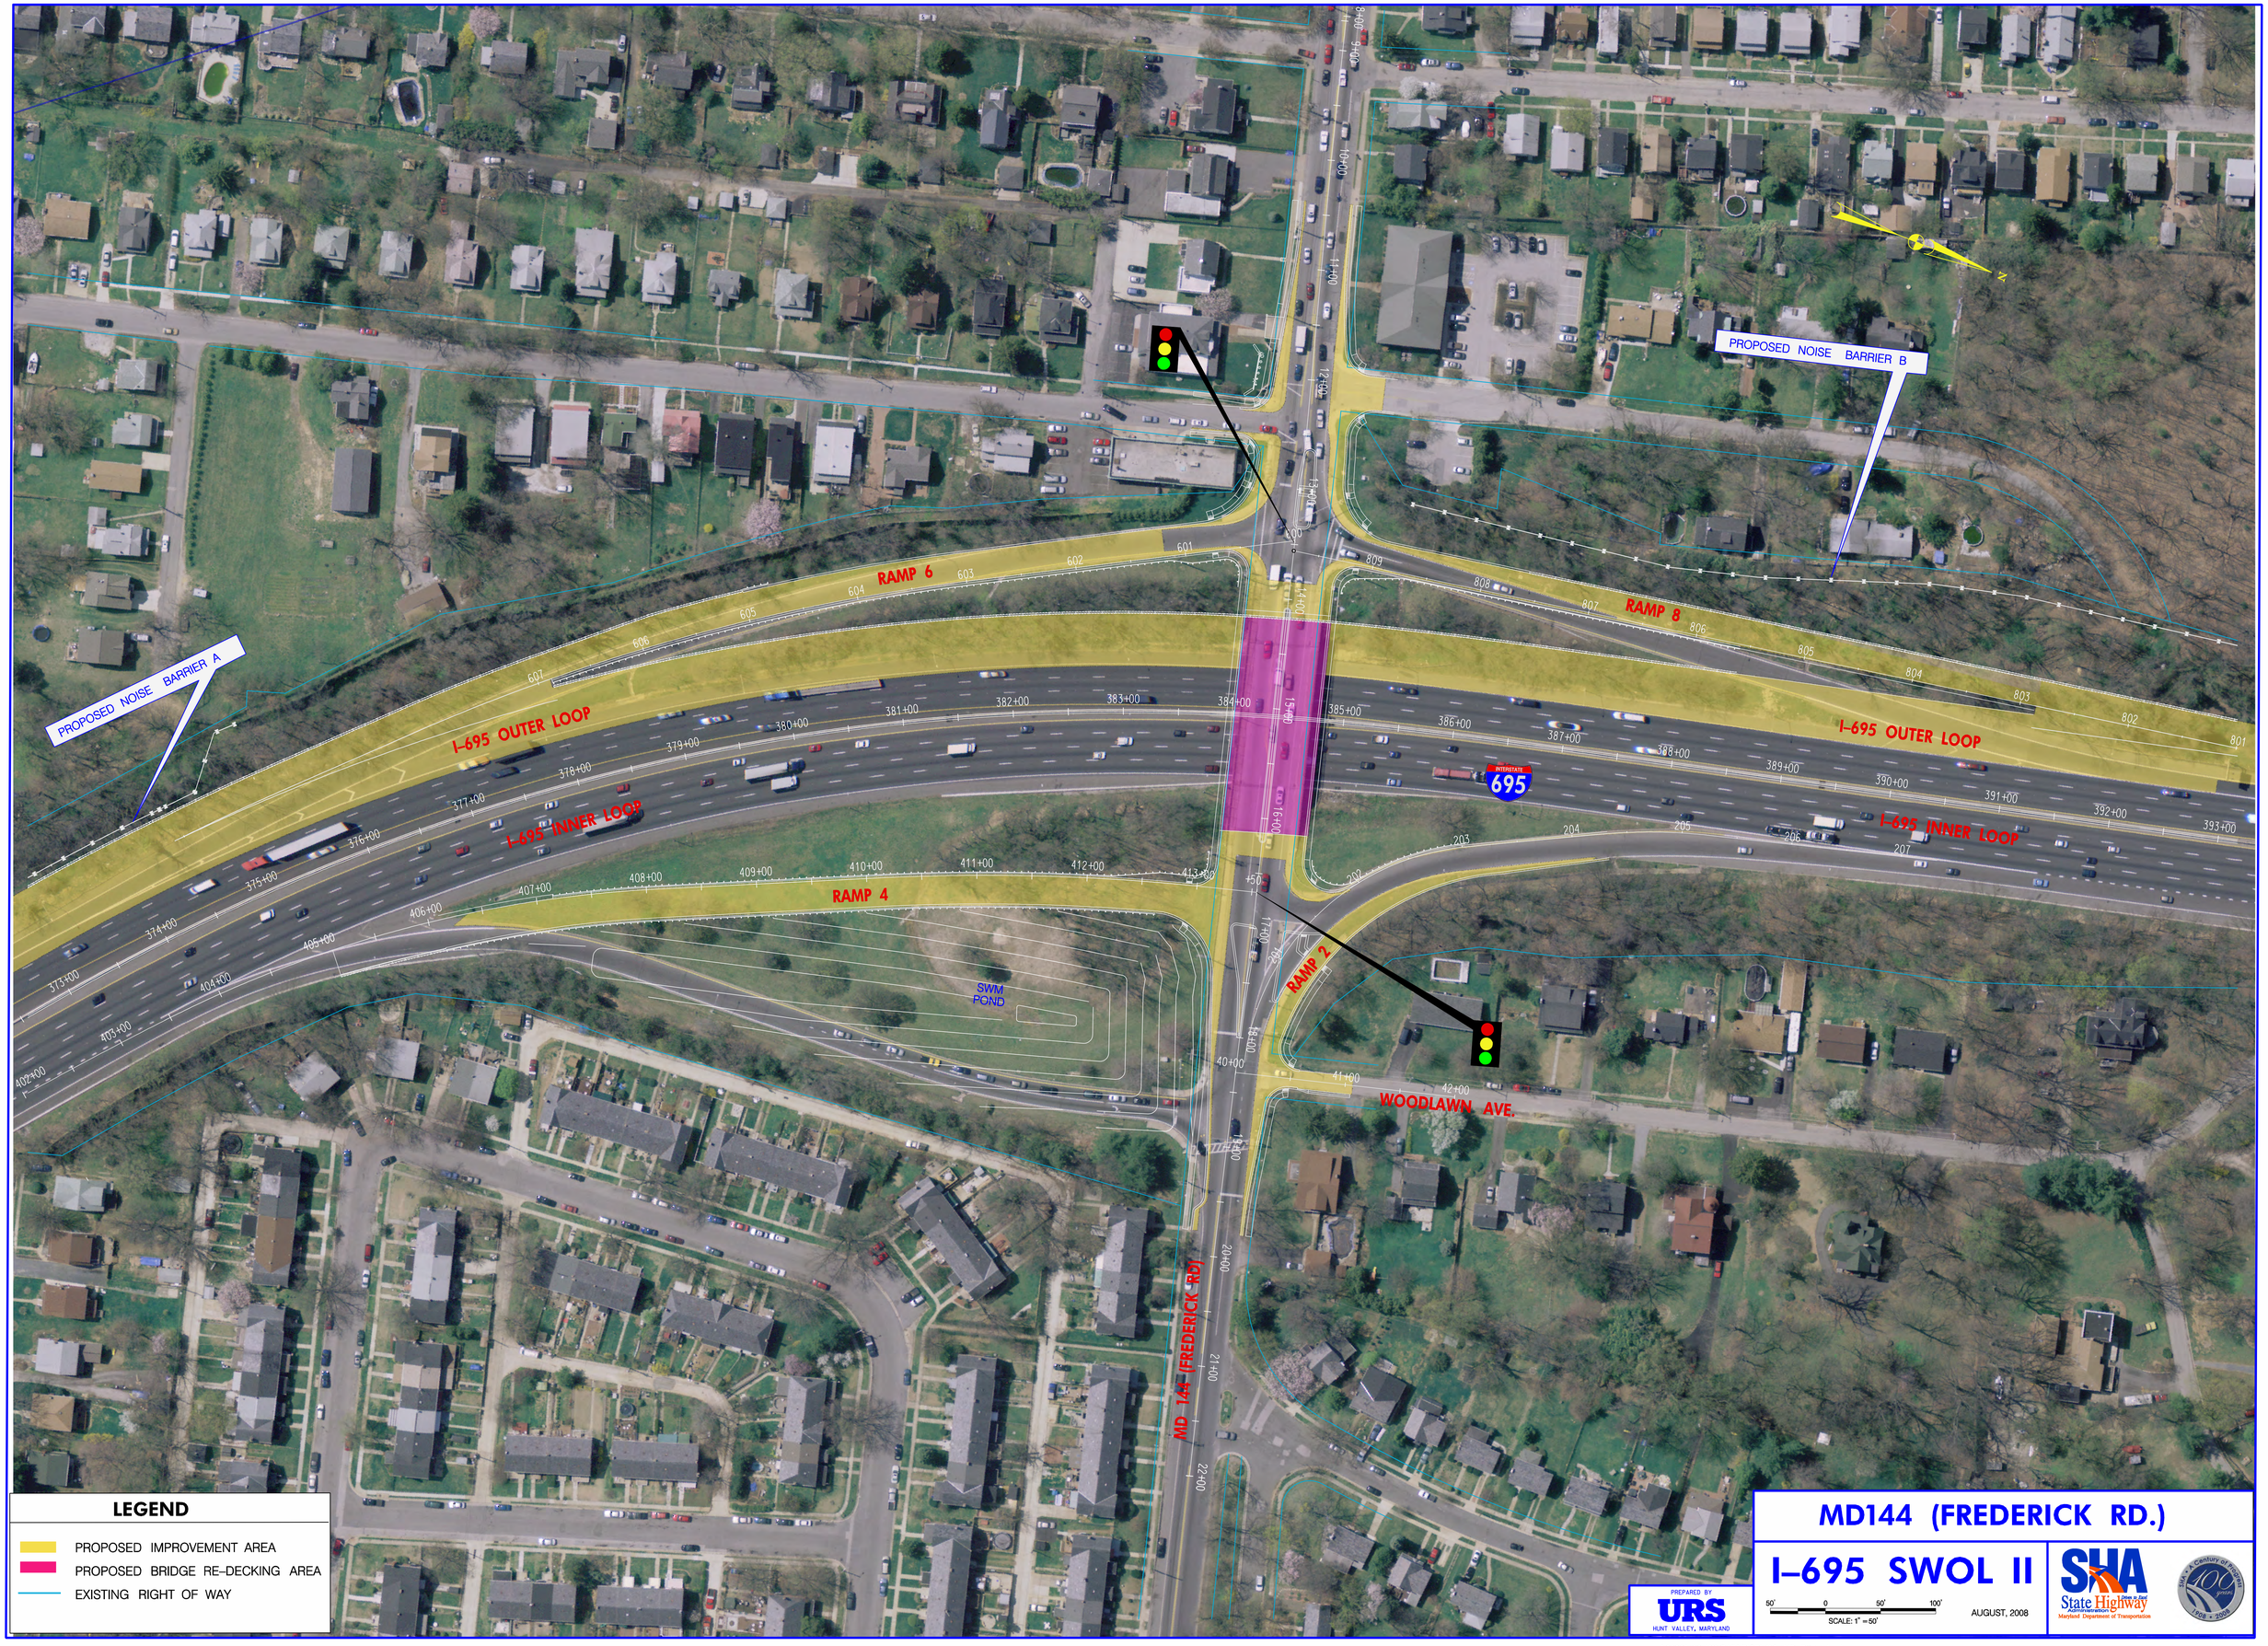

LEGEND

- PROPOSED IMPROVEMENT AREA
- PROPOSED BRIDGE RE-DECKING AREA
- EXISTING RIGHT OF WAY

MD144 (FREDERICK RD.)

I-695 SWOL II

PREPARED BY
URS
HUNT VALLEY, MARYLAND

50' 0 50' 100'
SCALE: 1" = 50'

AUGUST, 2008

SHA State Highway Administration
Maryland Department of Transportation

o:\20831408-V8\CAD\DISPLAY\pHD-D011_olw.dgn