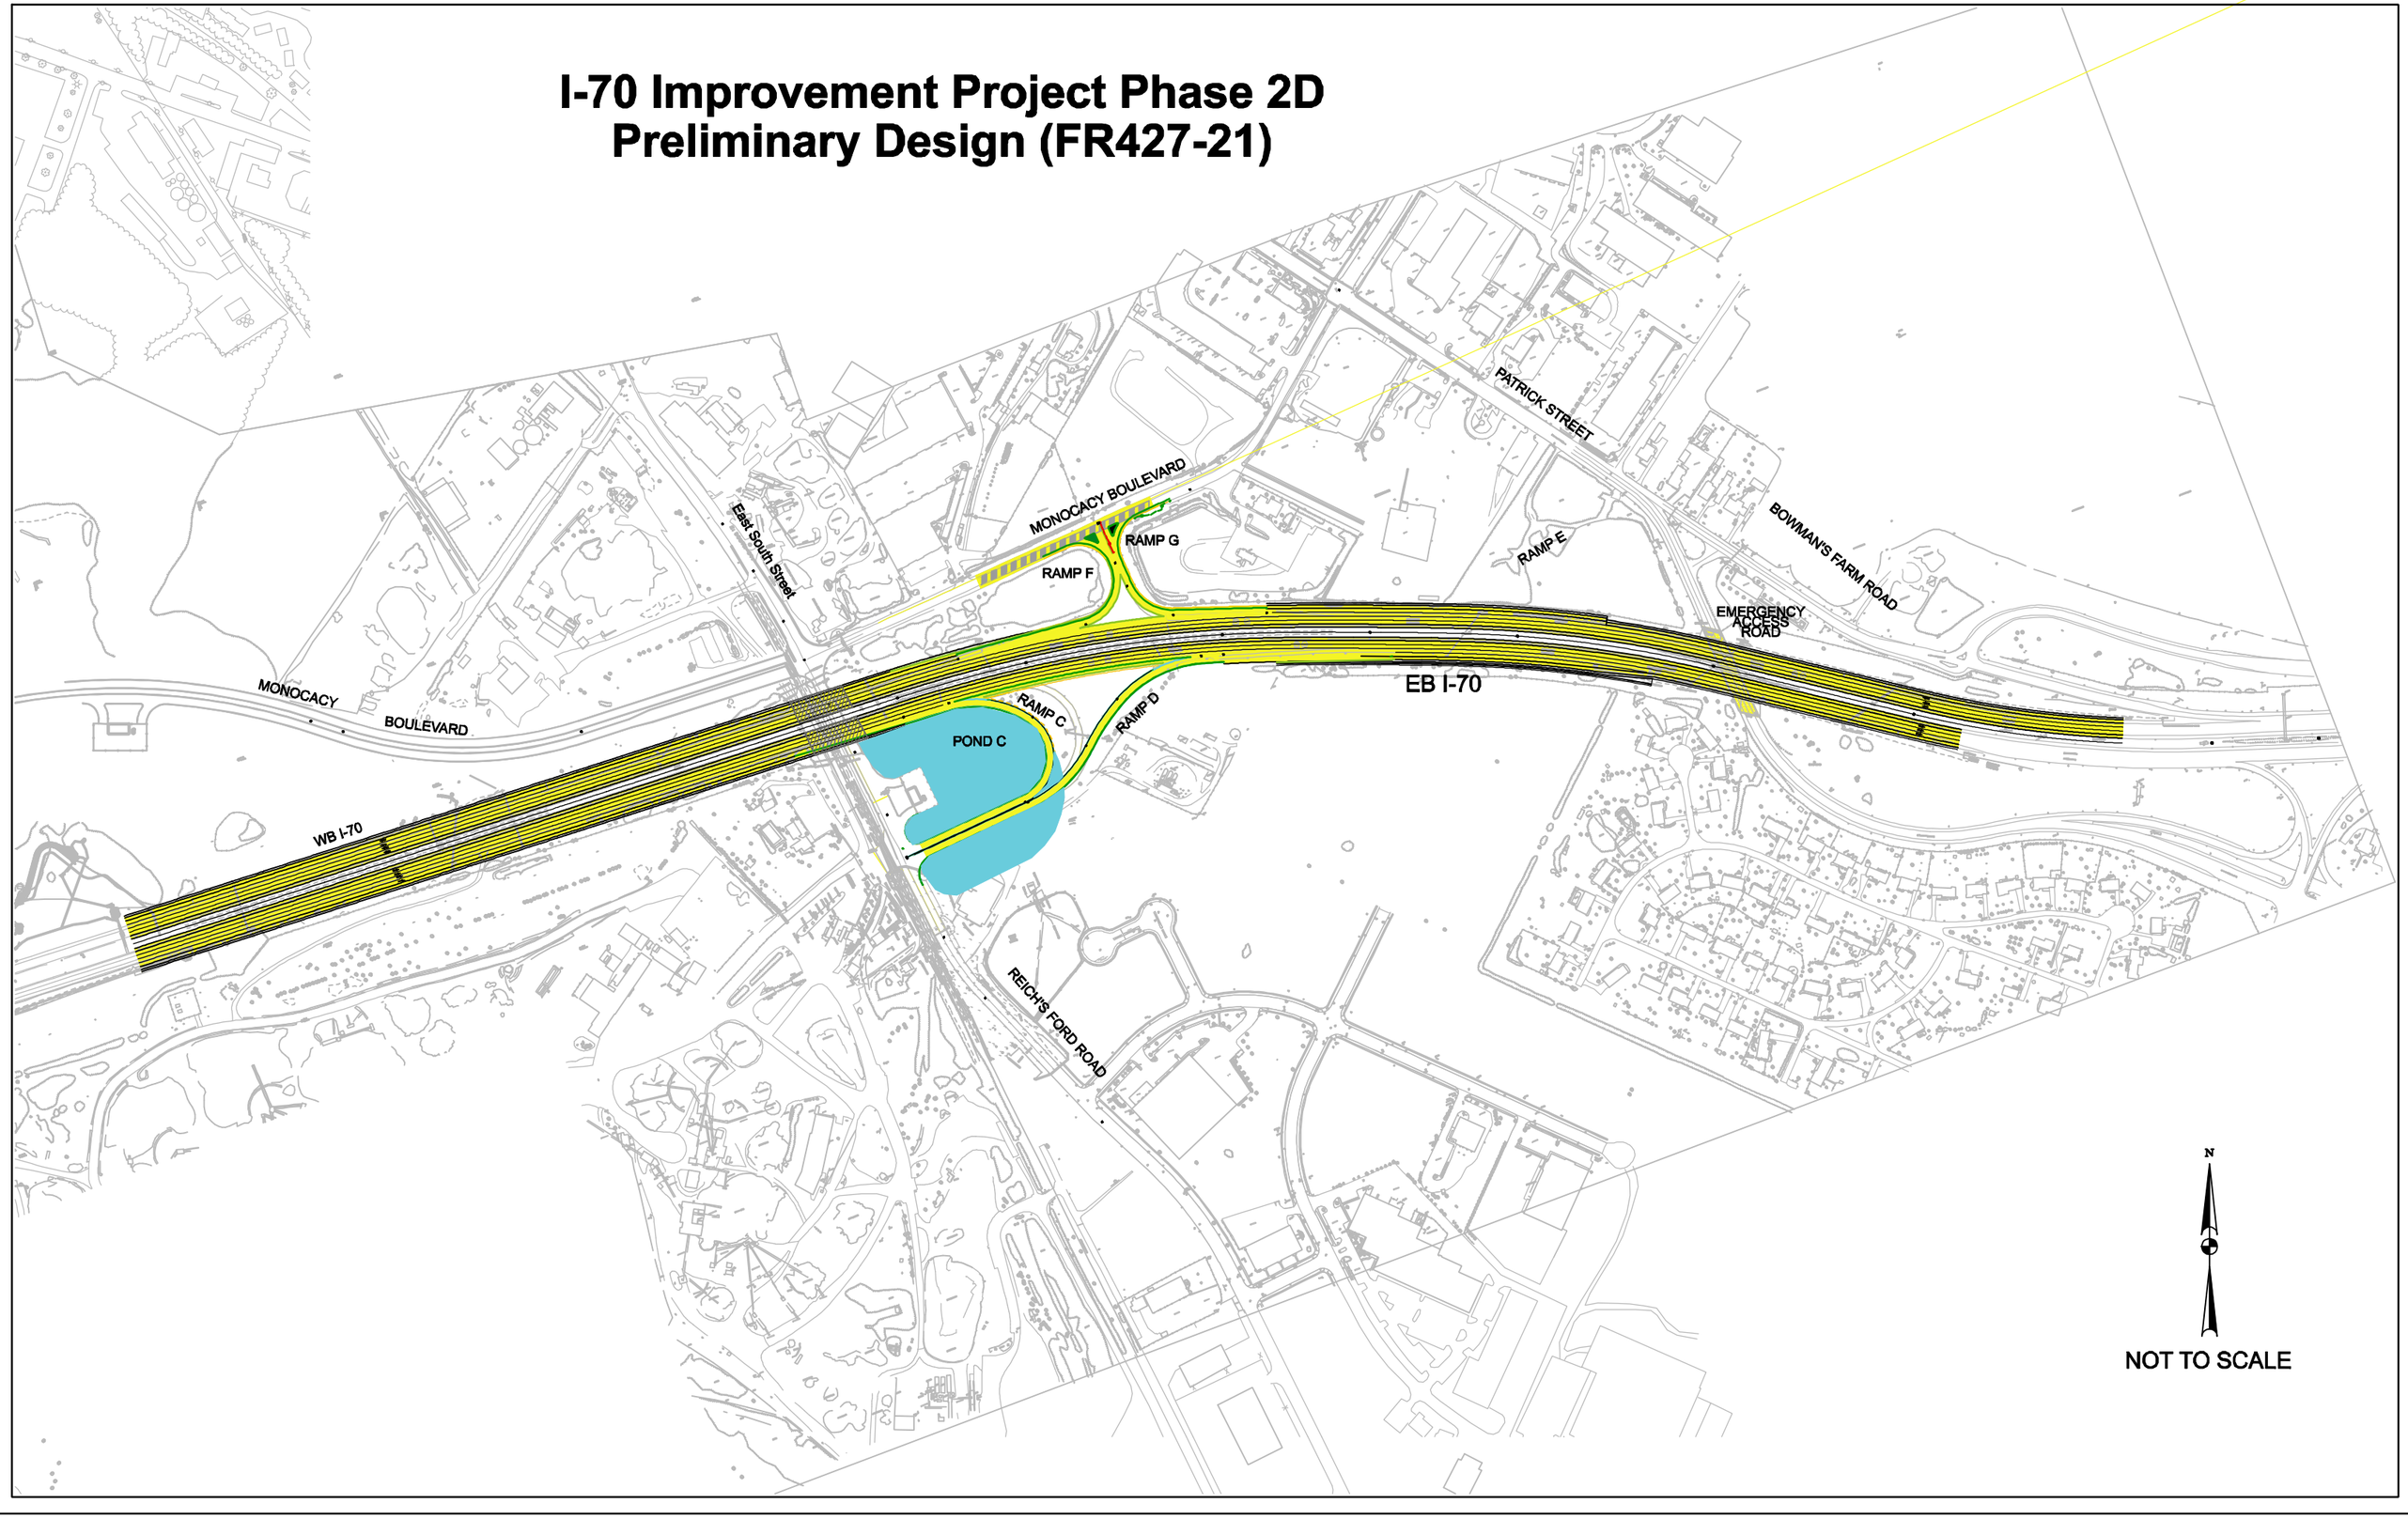I-70 Improvement Project Phase 2D
Preliminary Design (FR427-21)