GALES LANE ALTERNATIVES:

Option # 4: Maintain Existing Access (Right-in, Right-out only)
And Provide An Acceleration & Deceleration Lane
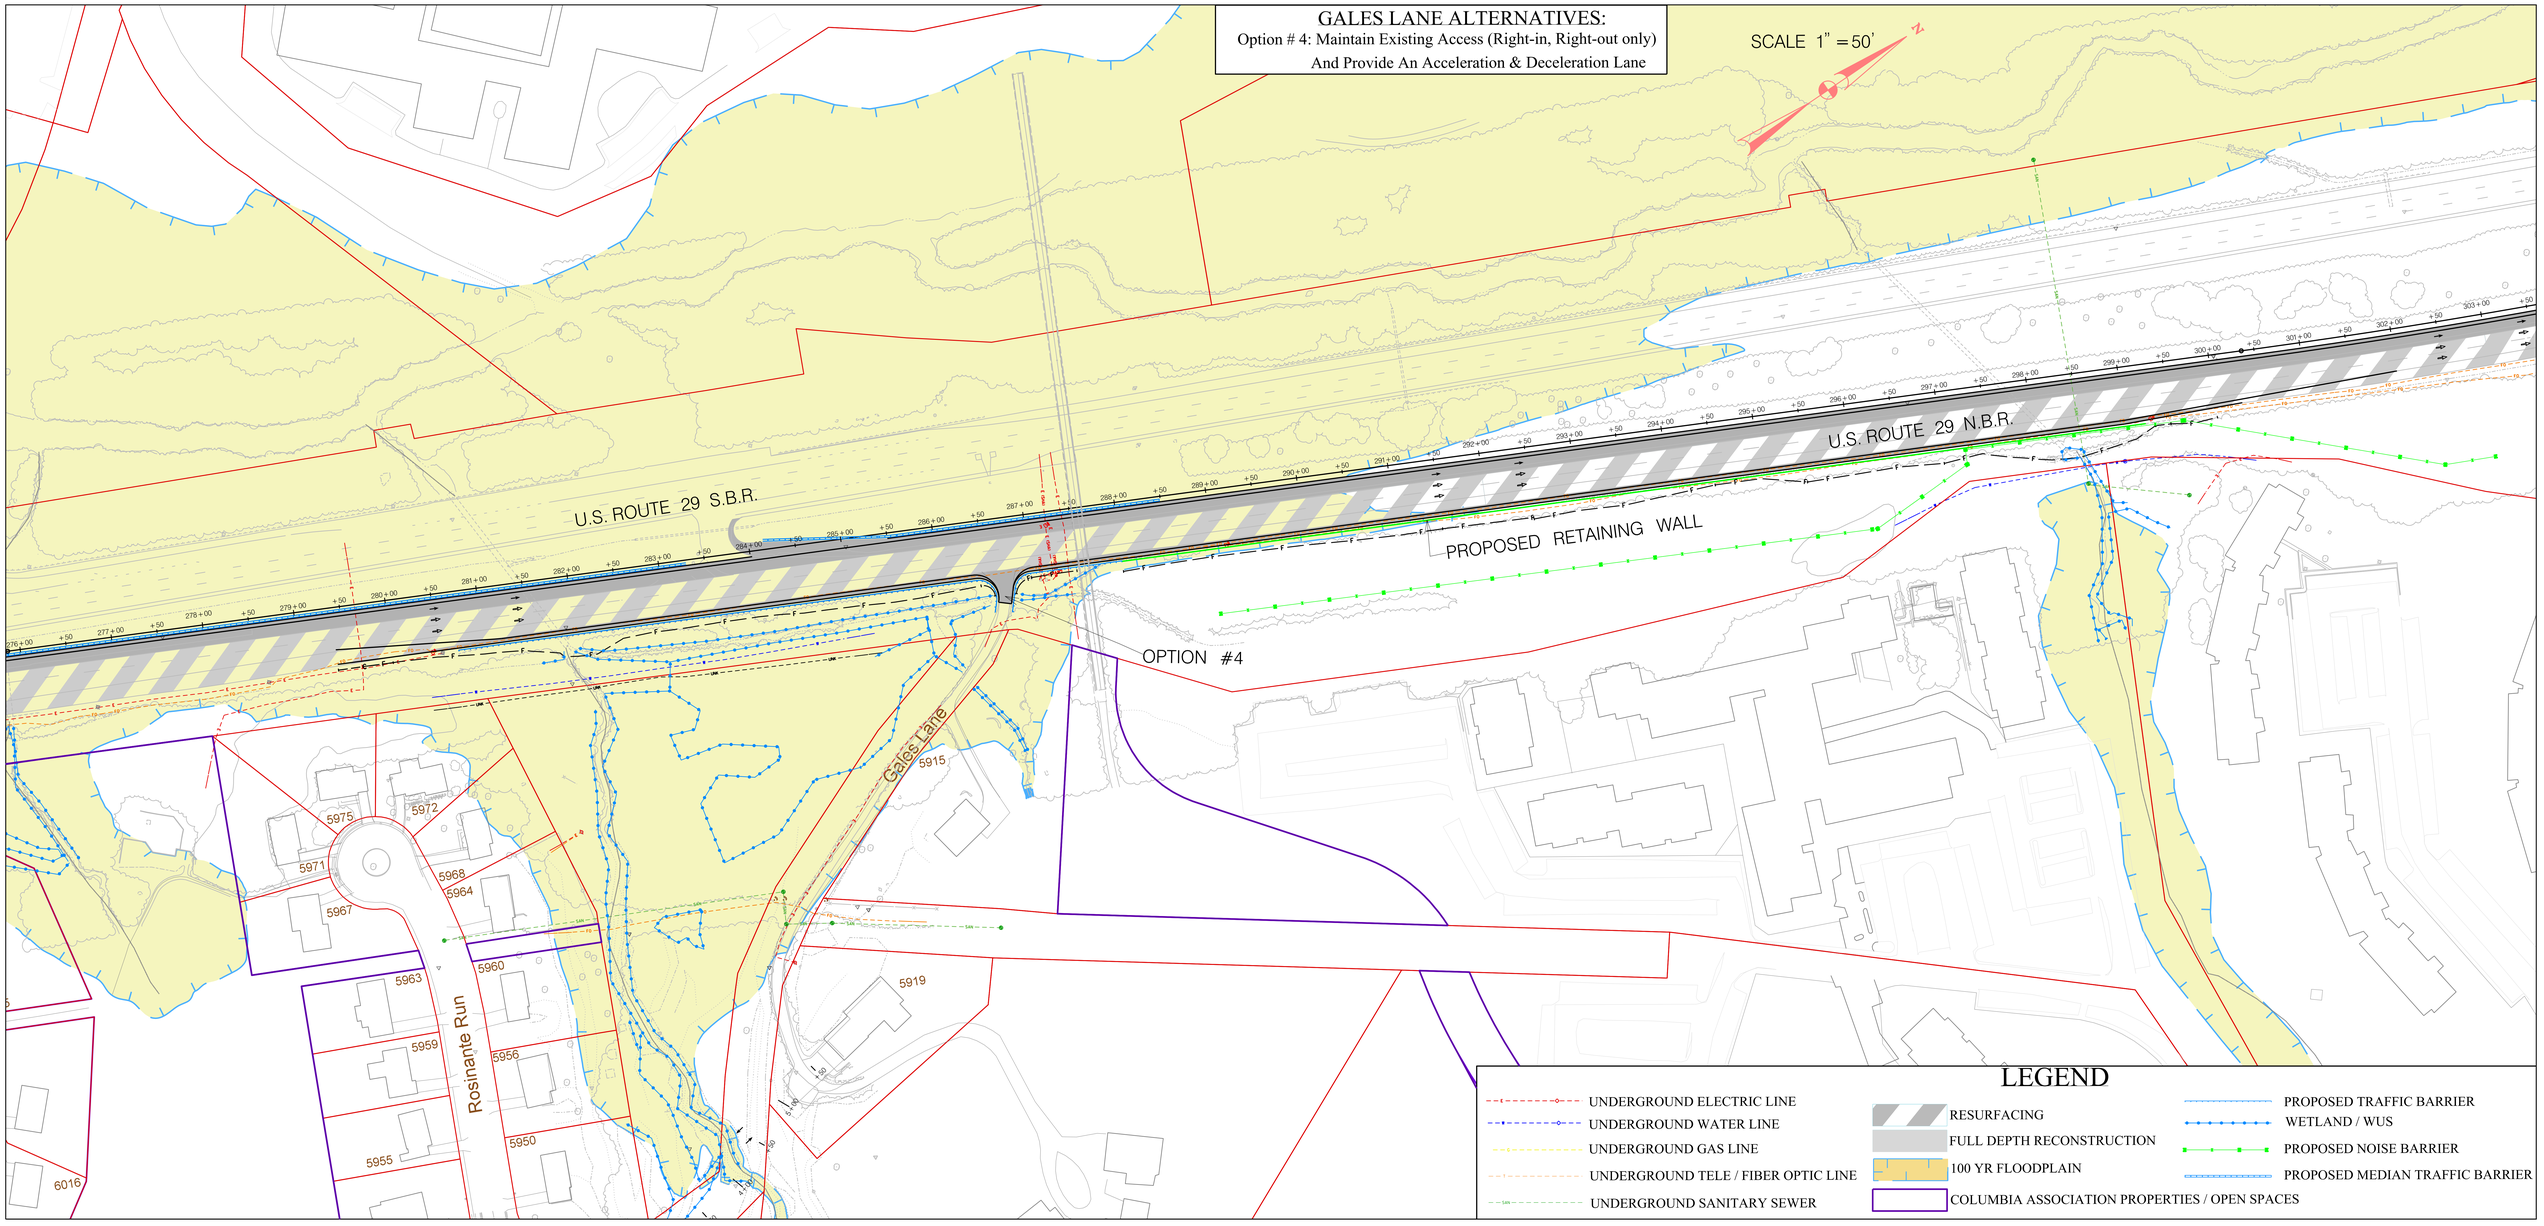
SCALE 1" = 50'