MARYLAND 32

LINDEN CHURCH INTERCHANGE - DESIGN BUILD

DETOUR - MD 32 SOUTHBOUND BIKE ROUTE

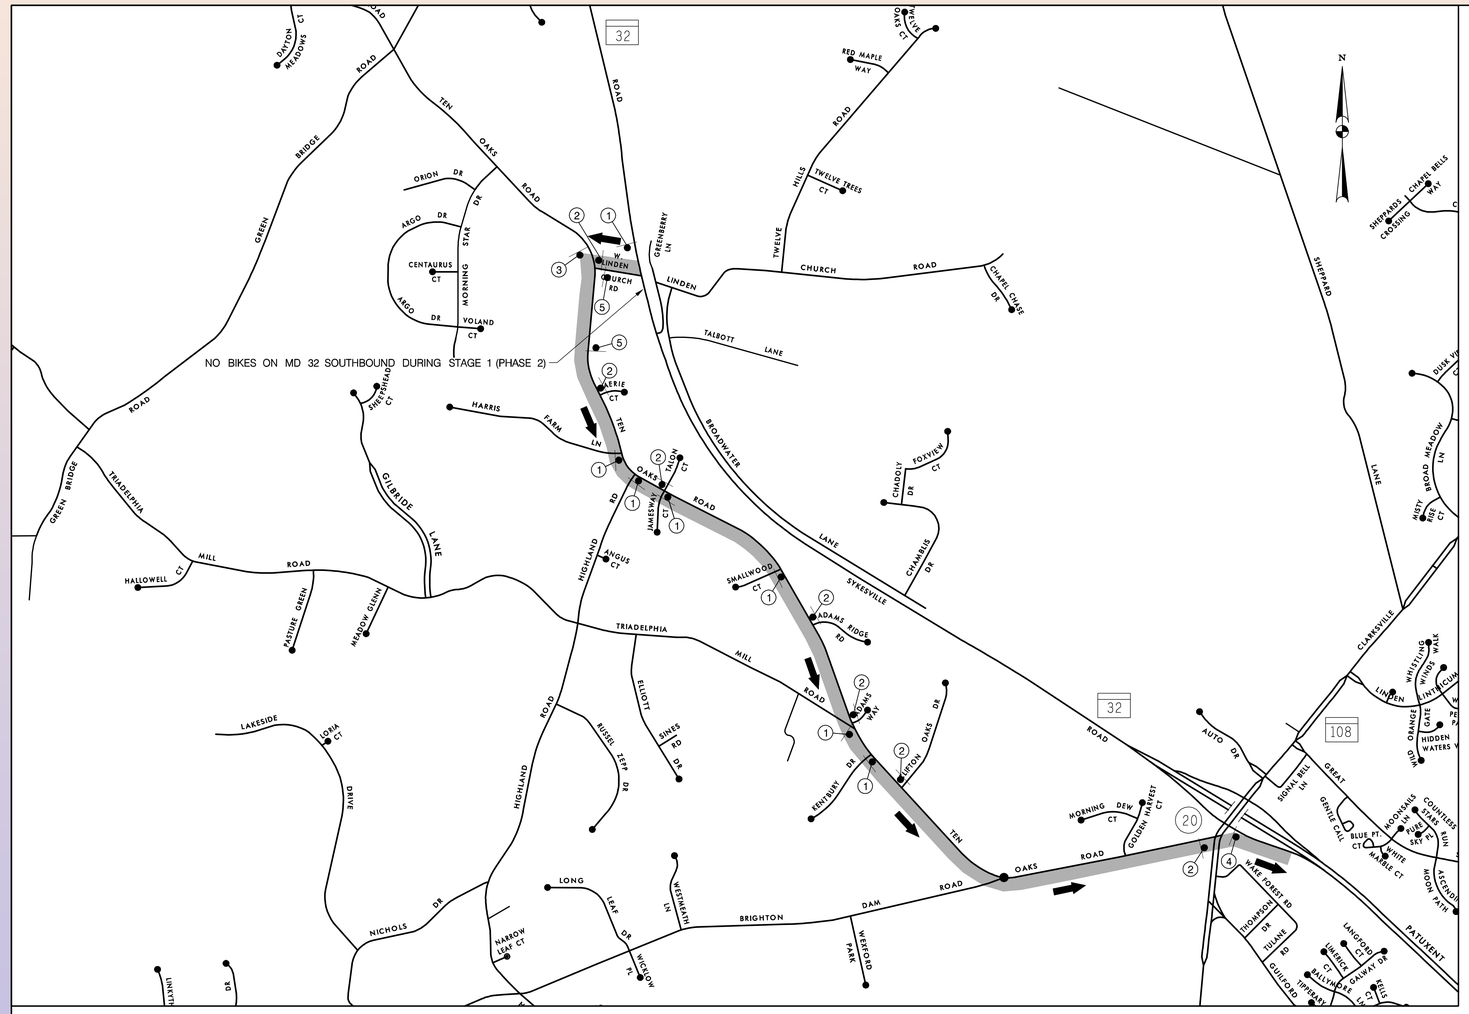

MD 32 SOUTHBOUND BIKE DETOUR PLAN

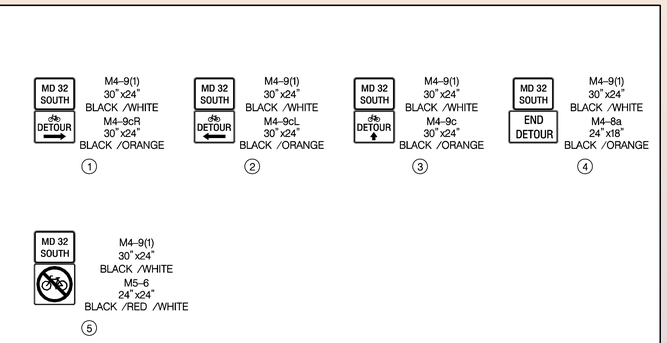

STATE OF MARYLAND
DEPARTMENT OF TRANSPORTATION
STATE HIGHWAY ADMINISTRATION
HIGHWAY DESIGN DIVISION

MD 32 – LINDEN CHURCH INTERCHANGE
DESIGN–BUILD

REVISIONS

TRAFFIC CONTROL PLAN: DETOUR – 3

SCALE 1" = 1000' ADVERTISED DATE 5/7/2012 CONTRACT NO. HO3915170

DESIGNED BY BCG
DRAWN BY BCG
CHECKED BY BGB
F.A.P. NO. SEE TITLE SHEET

COUNTY HOWARD
LOGMILE

DRAWING NO. TCP-33A OF 33 SHEET NO. 61A OF 133

PLOTTED: Monday, May 07, 2012 AT 05:26 PM
FILE: s:\proj\hwy\md 32 design build\us\aai\pMT-PD03_MD32_LinChrRd.dgn