MD 210 AT LIVINGSTON ROAD / KIRBY HILL ROAD
PLANNING STUDY

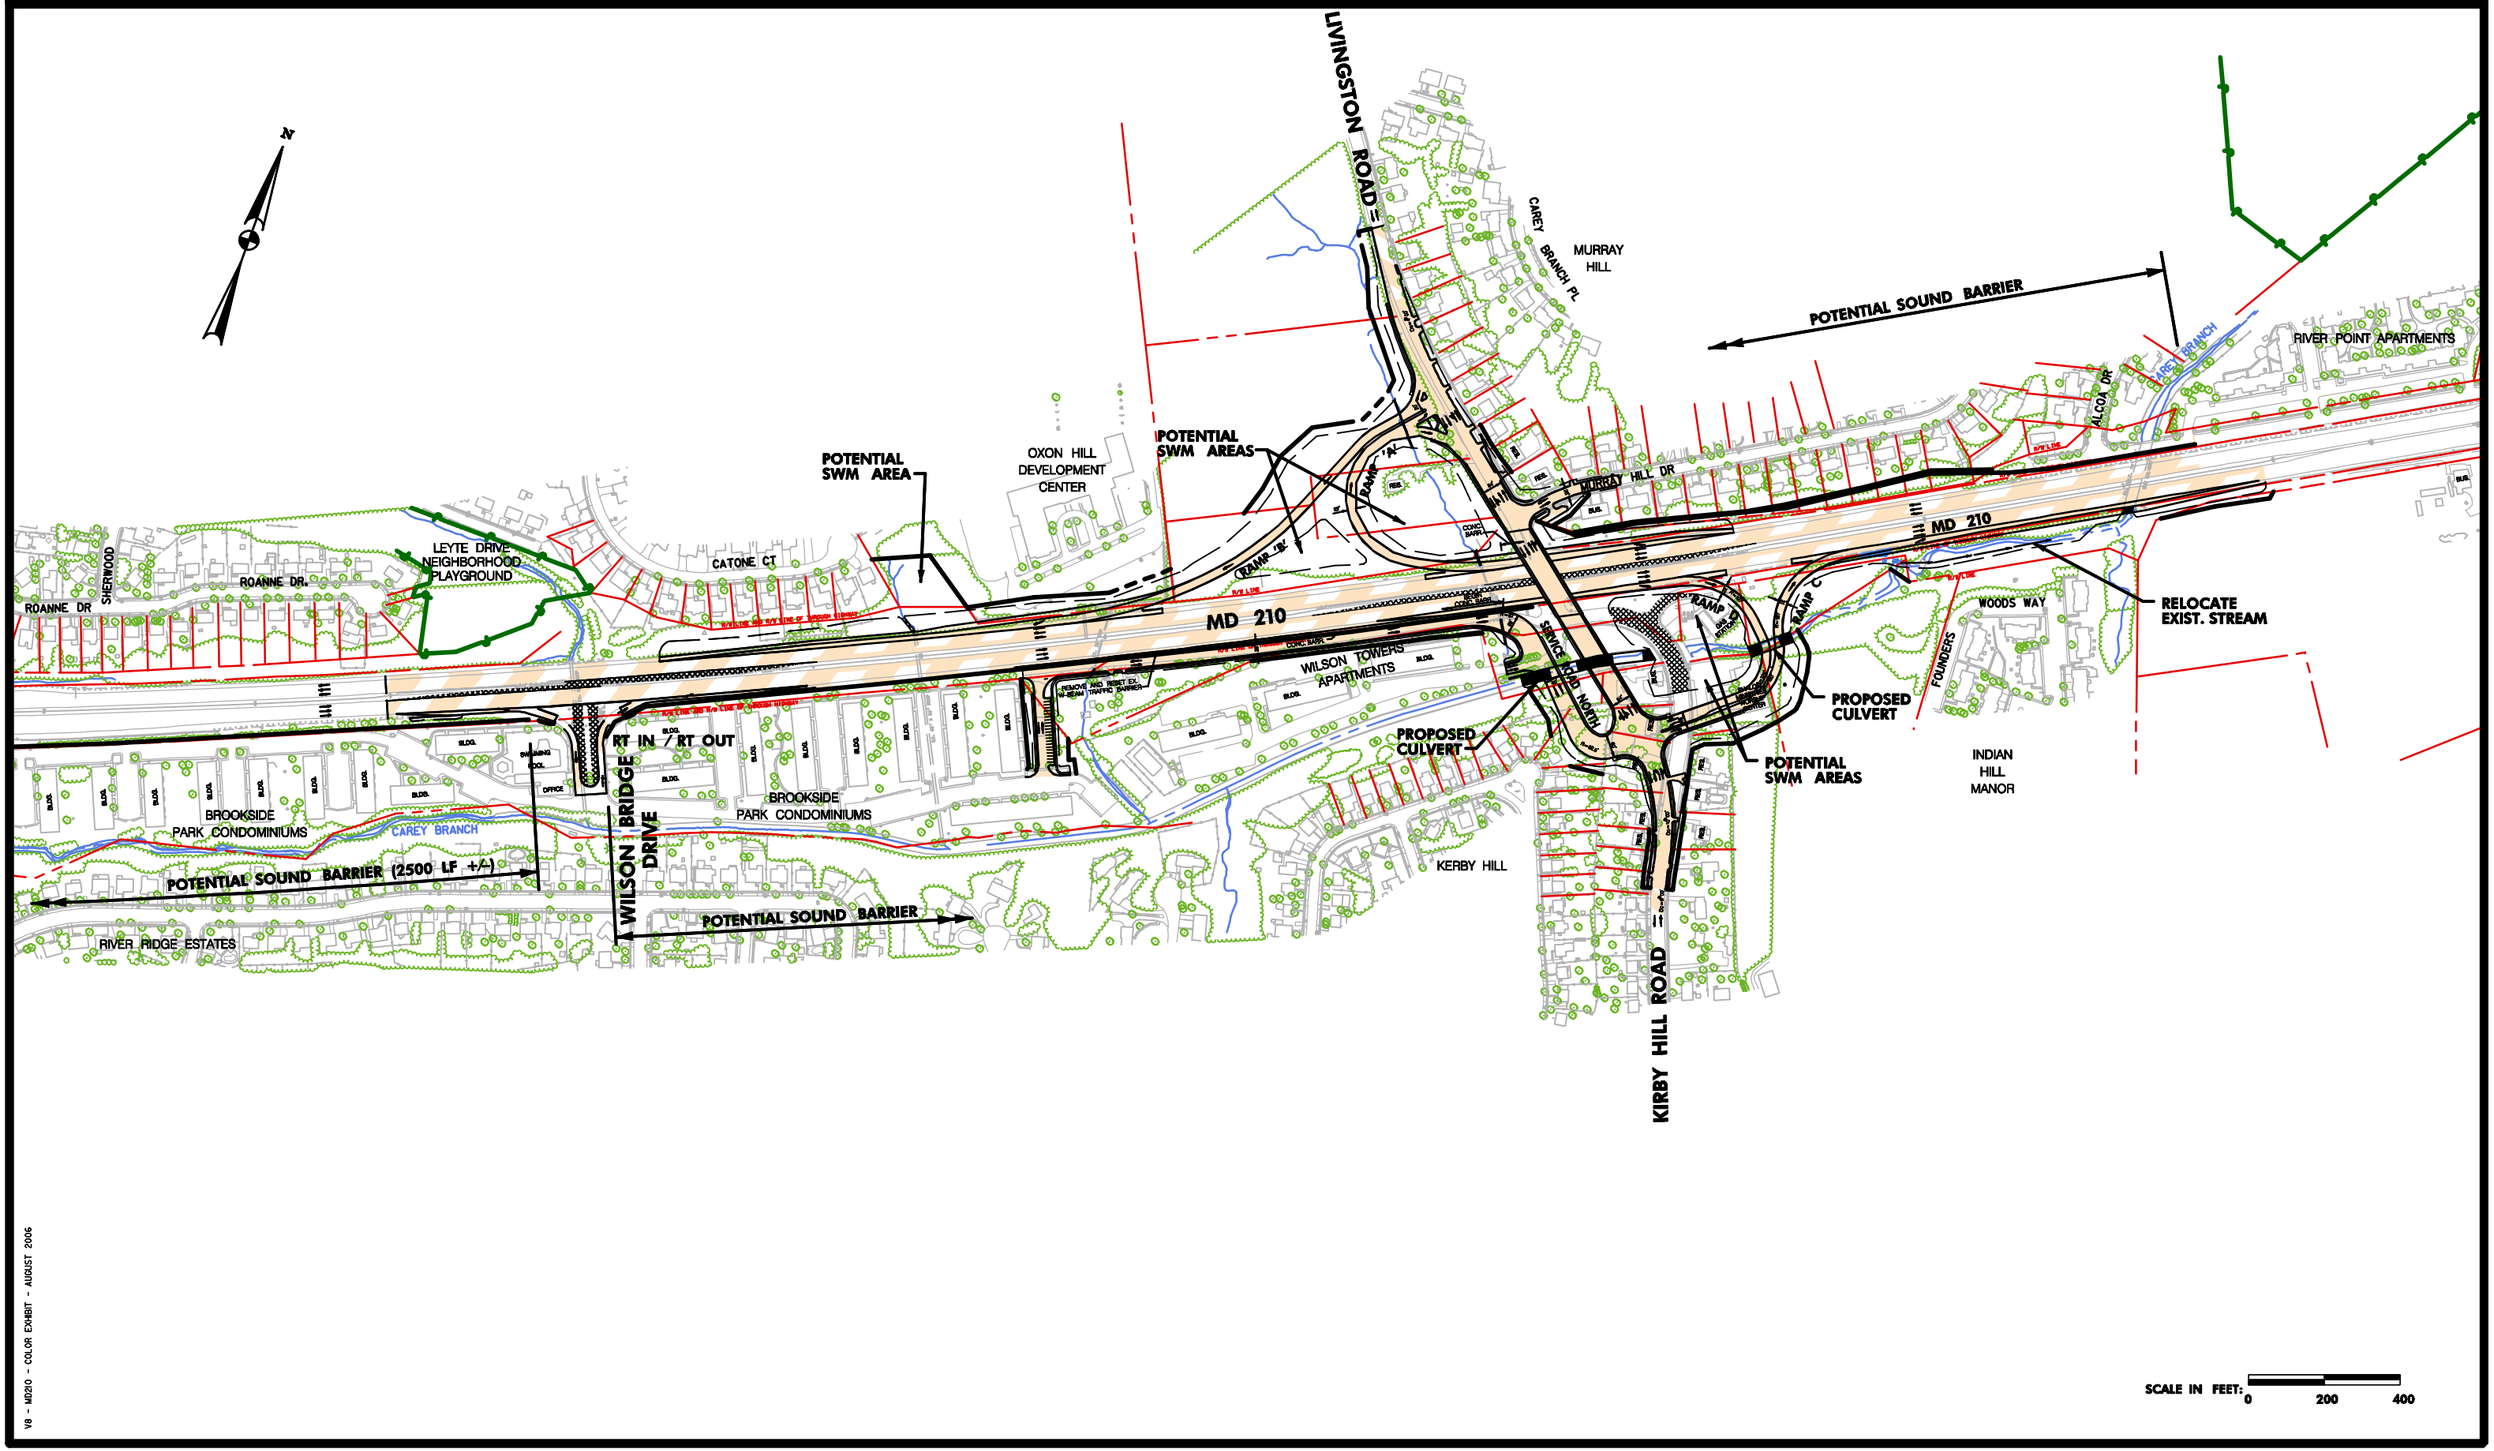

V8 - MD210 - COLOR EXHIBIT - AUGUST 2006