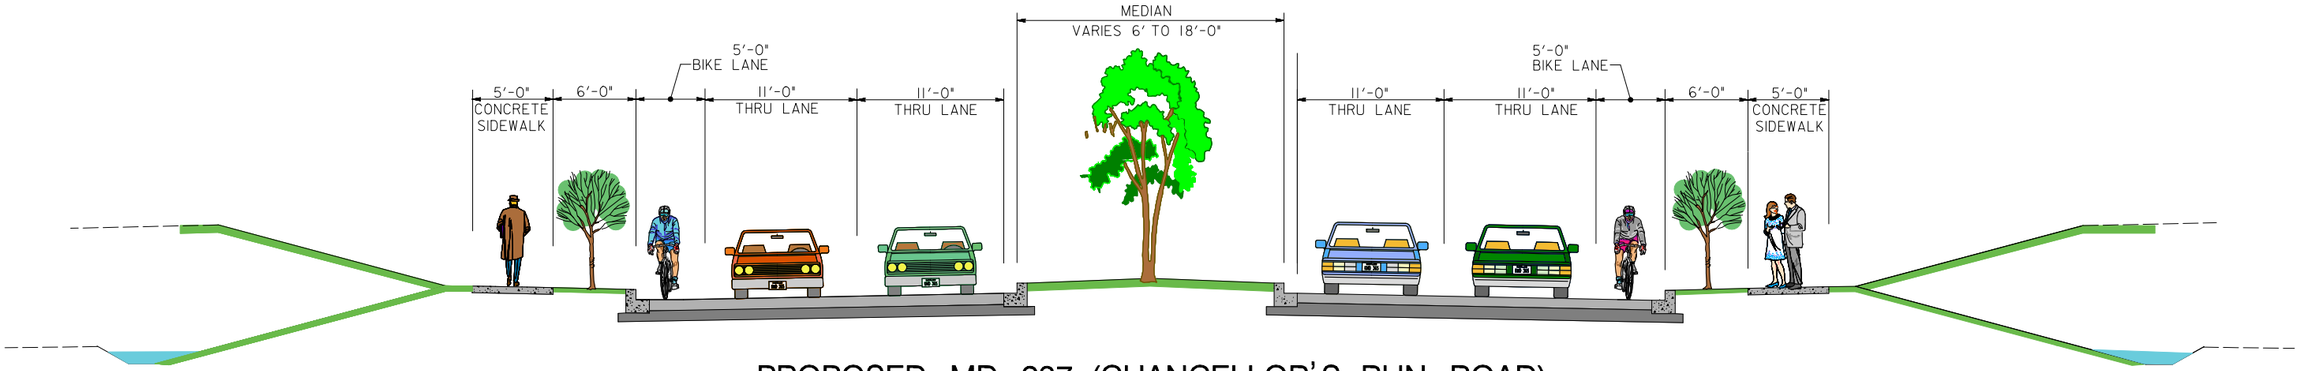

PROPOSED MD 237 (CHANCELLOR'S RUN ROAD)

TYPICAL ROADWAY SECTION

NOT TO SCALE

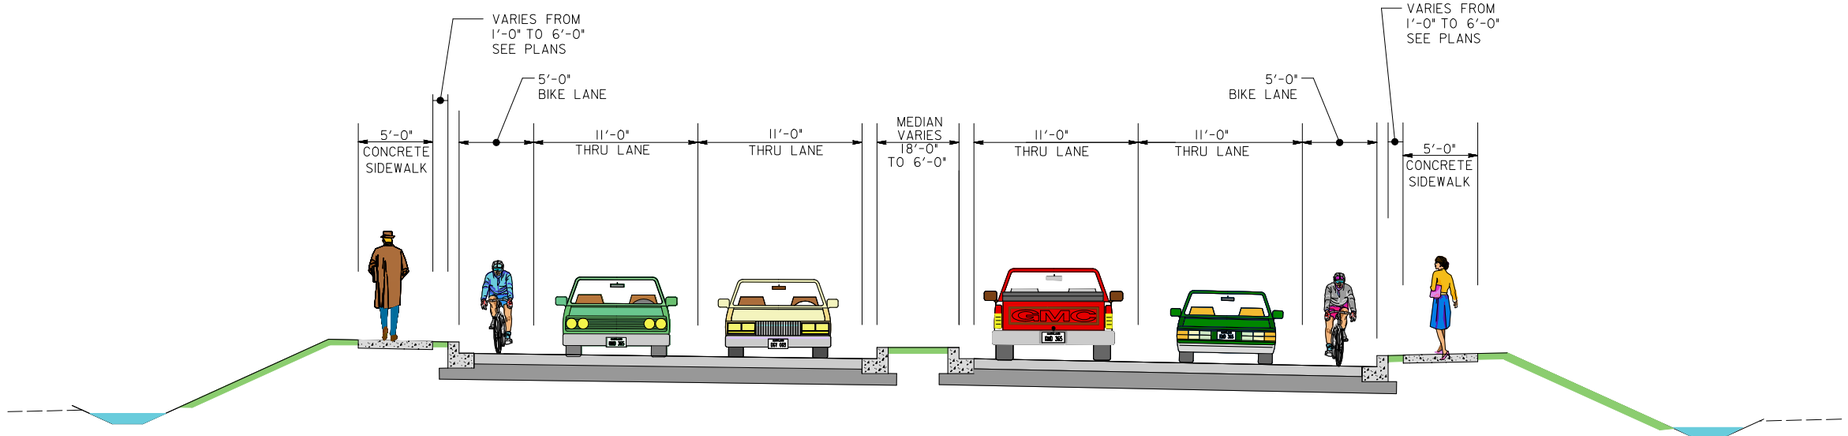

PROPOSED MD 237 (CHANCELLOR'S RUN ROAD) AT JARBOESVILLE RUN CROSSING

TYPICAL ROADWAY SECTION

NOT TO SCALE

MD 237 FROM SOUTH OF
MD 235 TO PEGG ROAD

PROPOSED HIGHWAY IMPROVEMENTS