MD 675
FROM MD 362 TO MD 822
CONCEPT

MD 675
MD 362 TO MD 822
TYPICAL SECTION

MD 822 TYPICAL
SECTION

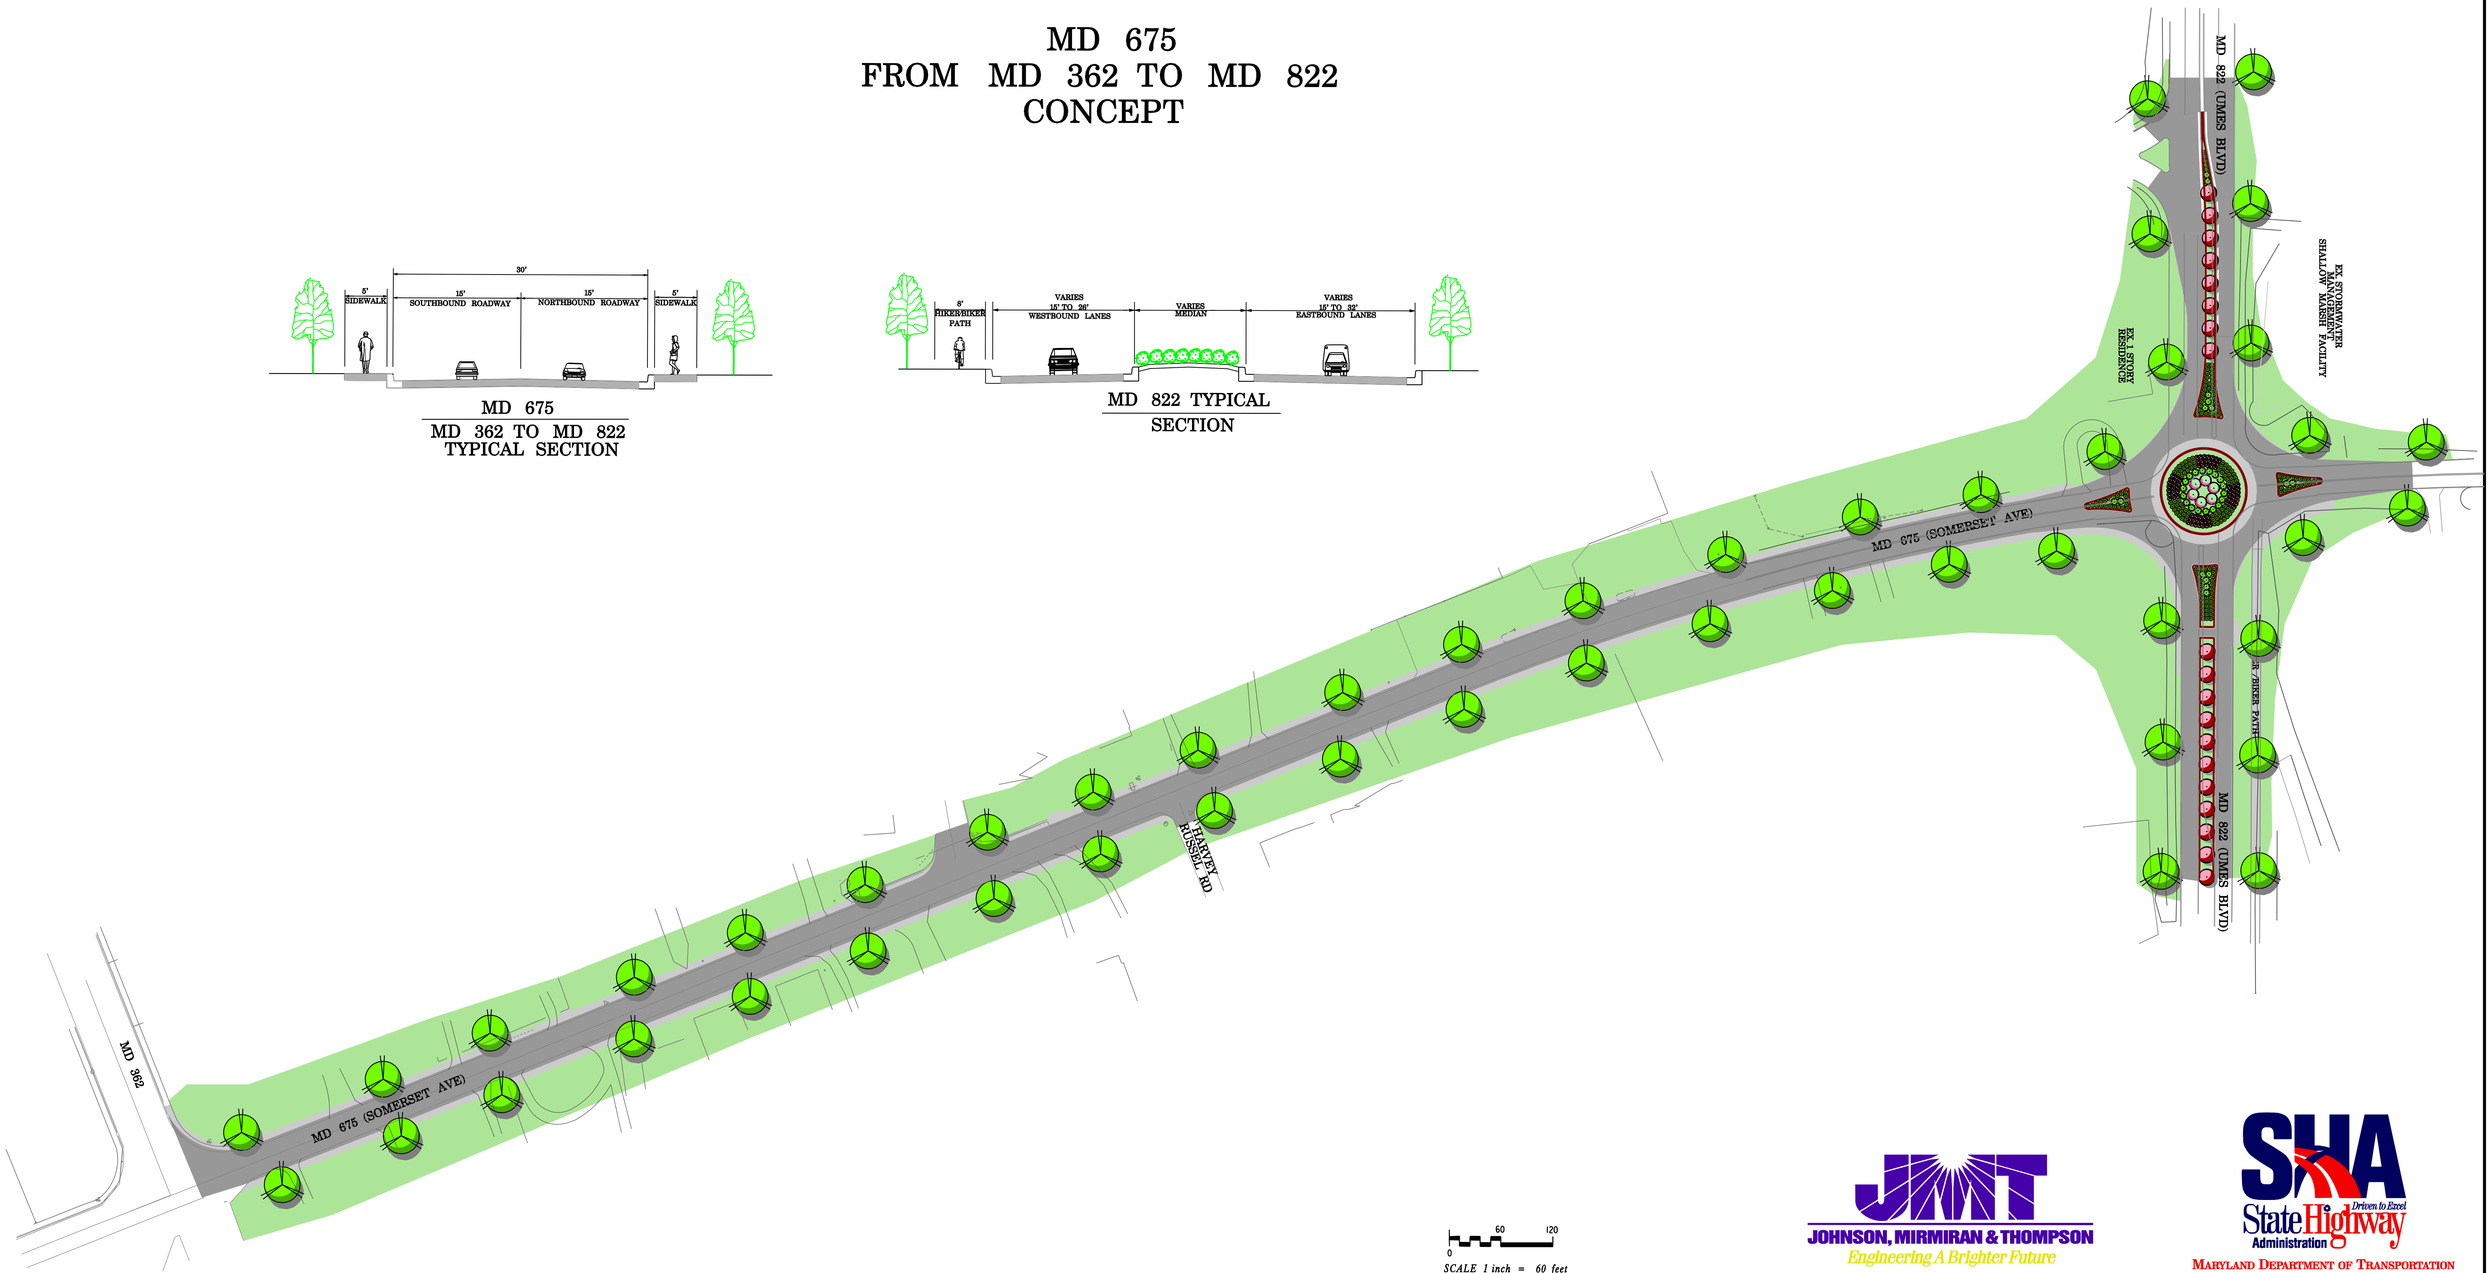

JOHNSON, MIRMIRAN & THOMPSON
Engineering A Brighter Future

SHA
Driven to Excel
State Highway Administration
MARYLAND DEPARTMENT OF TRANSPORTATION